
Concept Design Plans

Appendix 5

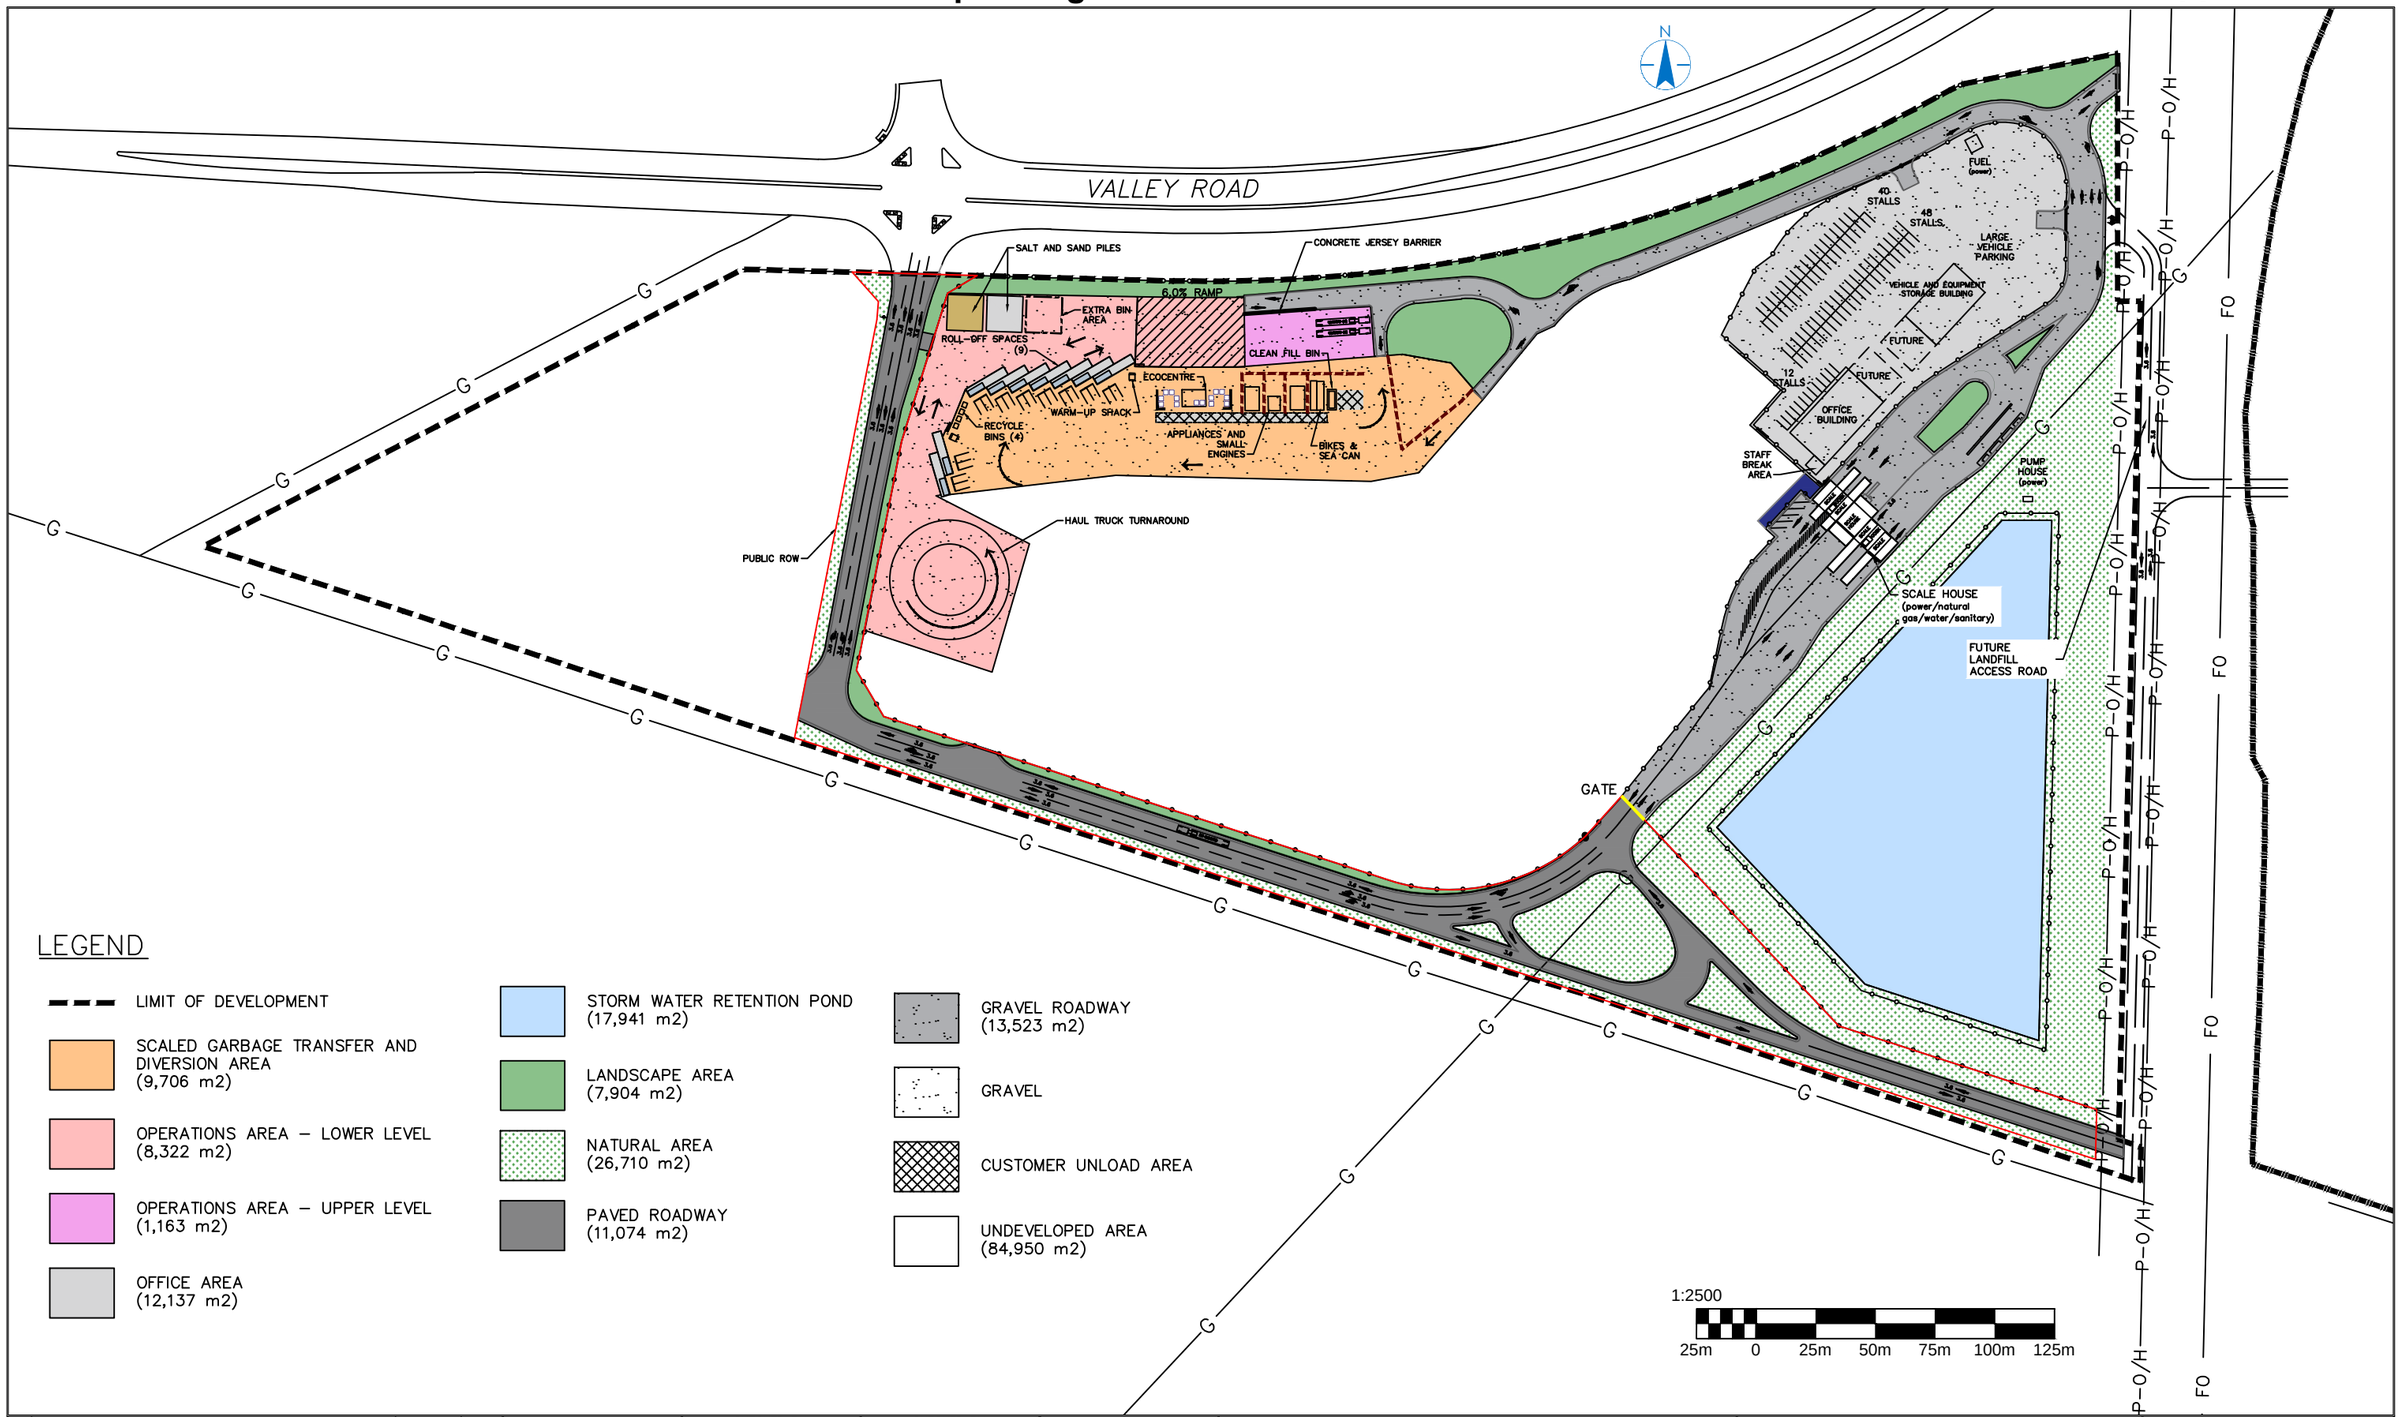

LEGEND

- LIMIT OF DEVELOPMENT
- SCALED GARBAGE TRANSFER AND DIVERSION AREA (9,706 m2)
- OPERATIONS AREA – LOWER LEVEL (8,322 m2)
- OPERATIONS AREA – UPPER LEVEL (1,163 m2)
- OFFICE AREA (12,137 m2)
- STORM WATER RETENTION POND (17,941 m2)
- LANDSCAPE AREA (7,904 m2)
- NATURAL AREA (26,710 m2)
- PAVED ROADWAY (11,074 m2)
- GRAVEL ROADWAY (13,523 m2)
- GRAVEL
- CUSTOMER UNLOAD AREA
- UNDEVELOPED AREA (84,950 m2)

X	DESCRIPTION OF PLAN/REVISION	20YY-MON-DD	XXX	SEAL
	PLAN DESCRIPTION/REVISION	DATE	BY	

CHECKED BY: _____ DATE

CHECKED BY: _____ DATE

DRAWN BY XXX DATE 20YY-MON-DD

City of Saskatoon
Transportation & Construction Department

CITY OF SASKATOON


RECOVERY PARK
CONCEPTUAL PLAN
OPTION #1
MINIMUM REQUIRED BUILD

CHIEF ENGINEER _____ DATE

SCALES : HOR. 1:2500 VERT.

SHEET NO. 1 OF 1

PLAN NO. XXX-XXXX-XXXr00X

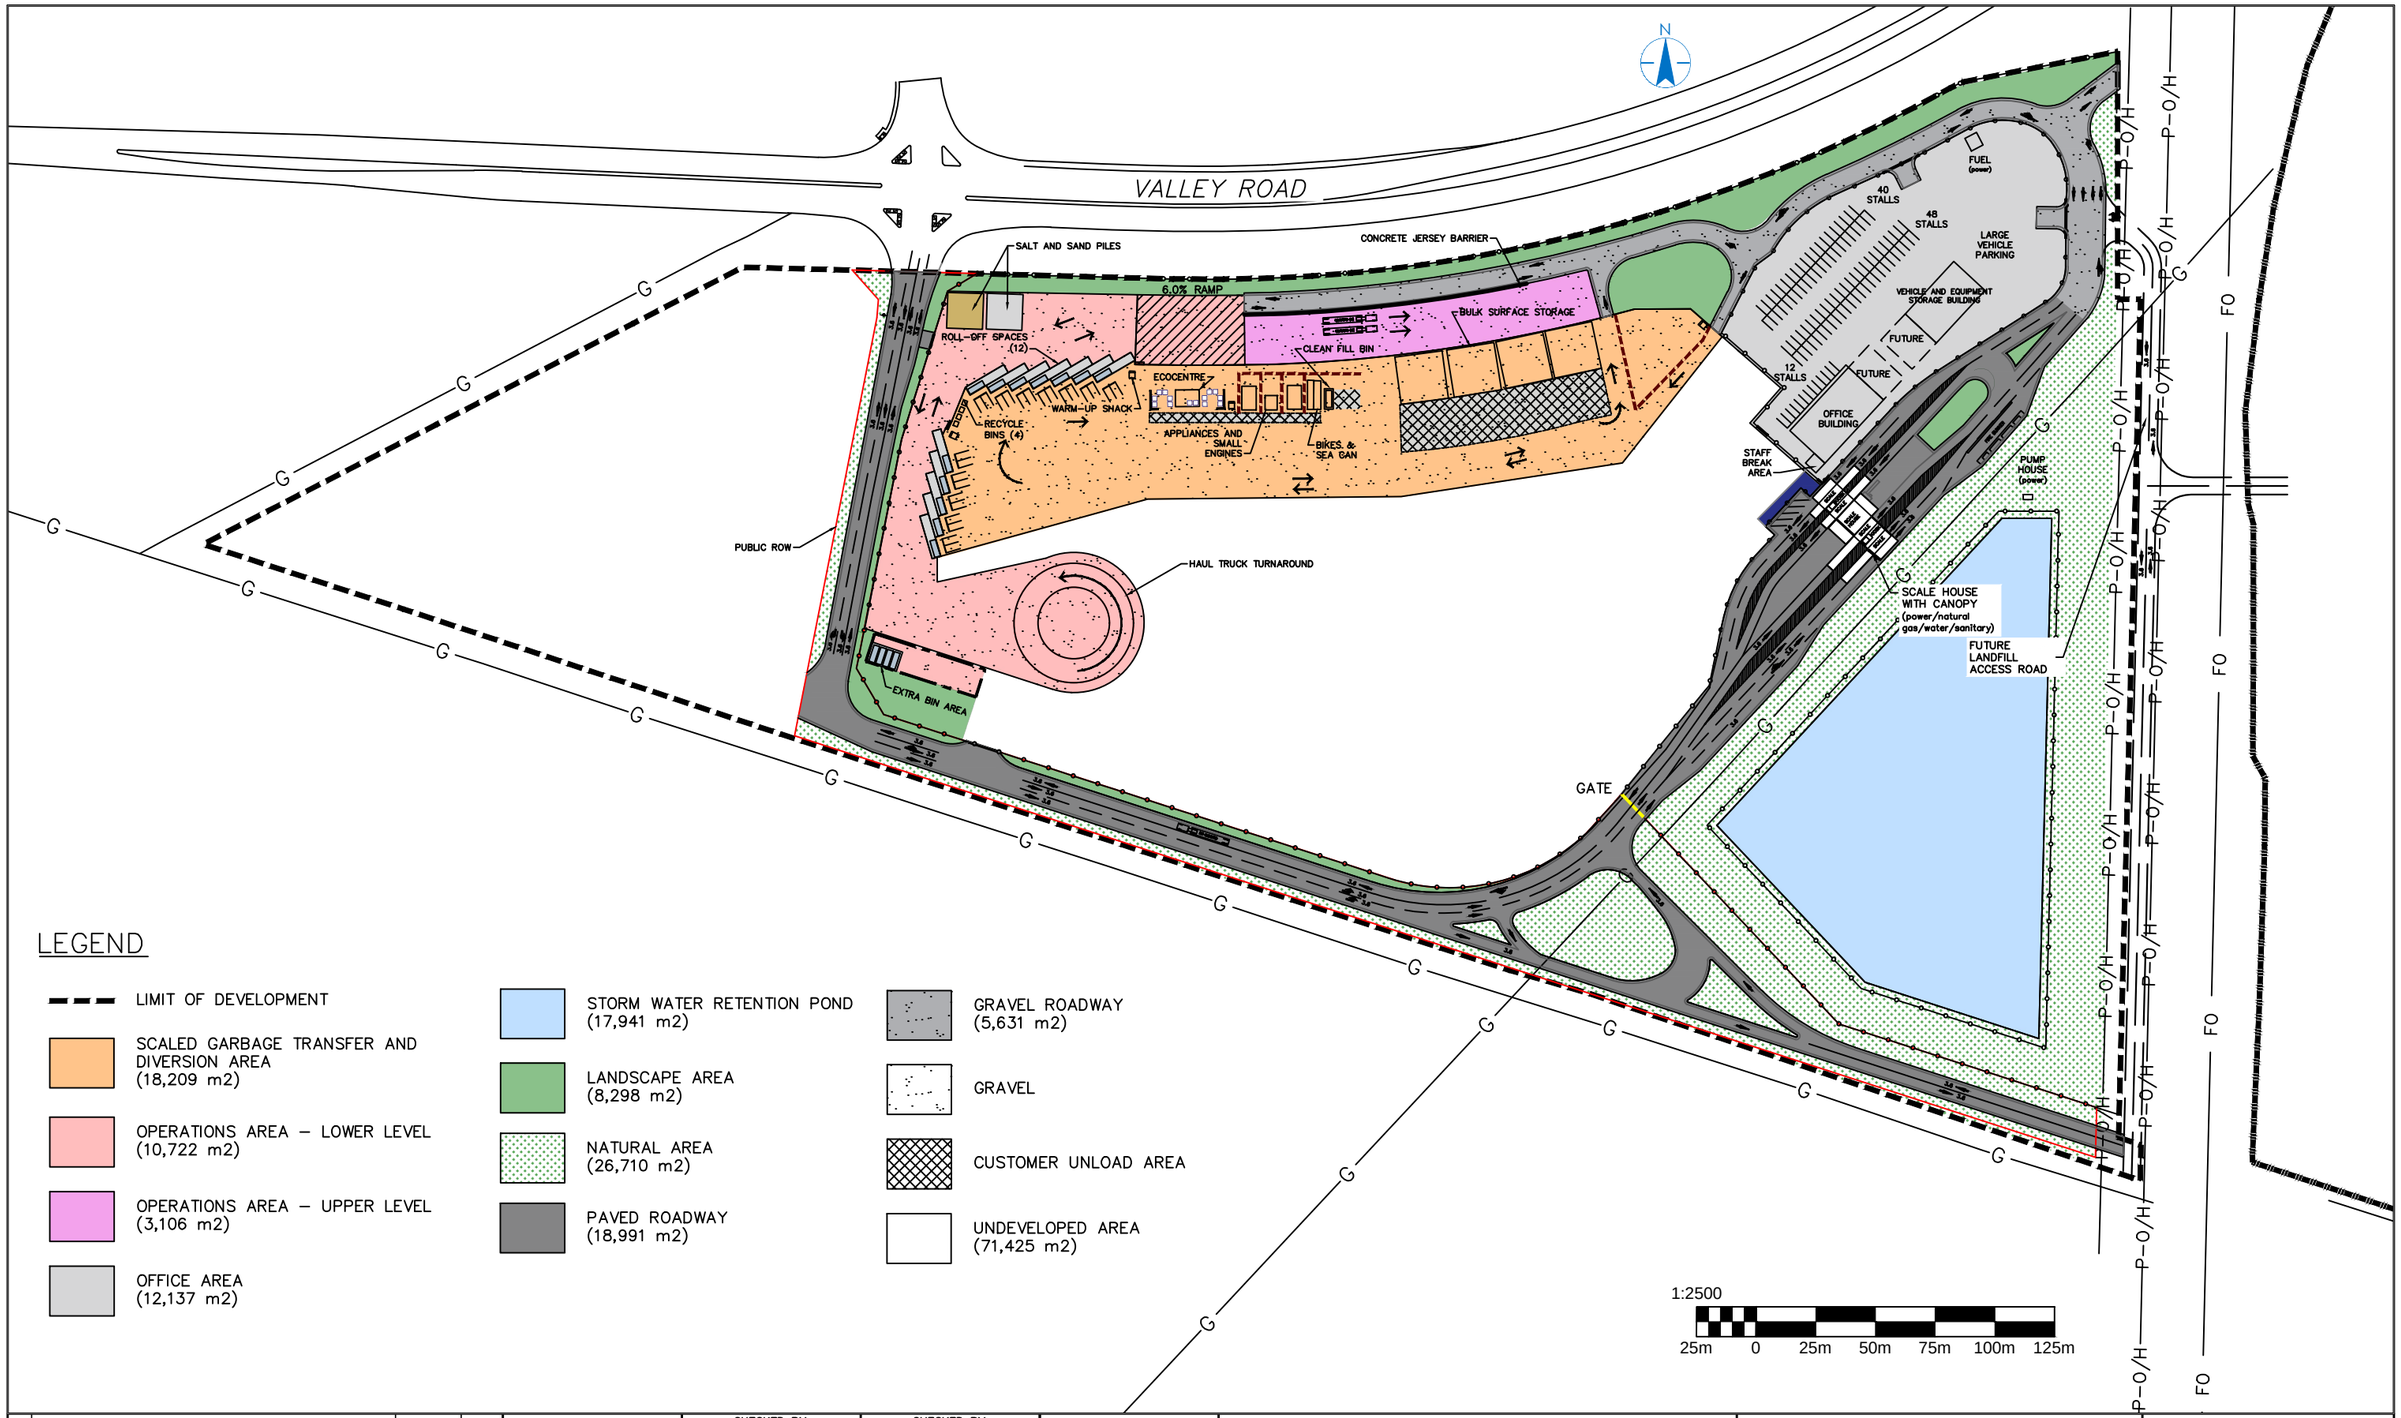

LEGEND

- LIMIT OF DEVELOPMENT
- SCALED GARBAGE TRANSFER AND DIVERSION AREA (18,209 m2)
- OPERATIONS AREA – LOWER LEVEL (10,722 m2)
- OPERATIONS AREA – UPPER LEVEL (3,106 m2)
- OFFICE AREA (12,137 m2)
- STORM WATER RETENTION POND (17,941 m2)
- LANDSCAPE AREA (8,298 m2)
- NATURAL AREA (26,710 m2)
- PAVED ROADWAY (18,991 m2)
- GRAVEL ROADWAY (5,631 m2)
- GRAVEL
- CUSTOMER UNLOAD AREA
- UNDEVELOPED AREA (71,425 m2)

X	DESCRIPTION OF PLAN/REVISION	20YY-MON-DD	XXX	
	PLAN DESCRIPTION/REVISION	DATE	BY	SEAL


CHECKED BY: _____ DATE
CHECKED BY: _____ DATE
DRAWN BY XXX DATE 20YY-MON-DD

City of Saskatoon
Transportation & Construction Department

CITY OF SASKATOON

RECOVERY PARK
CONCEPTUAL PLAN
OPTION #2
ADDITIONAL RECOVERY (SCALED)

CHIEF ENGINEER _____ DATE
SCALES : HOR. SCALE VERT. SCALE
SHEET NO. 1 OF 1
PLAN NO. XXX-XXXX-XXXr00X

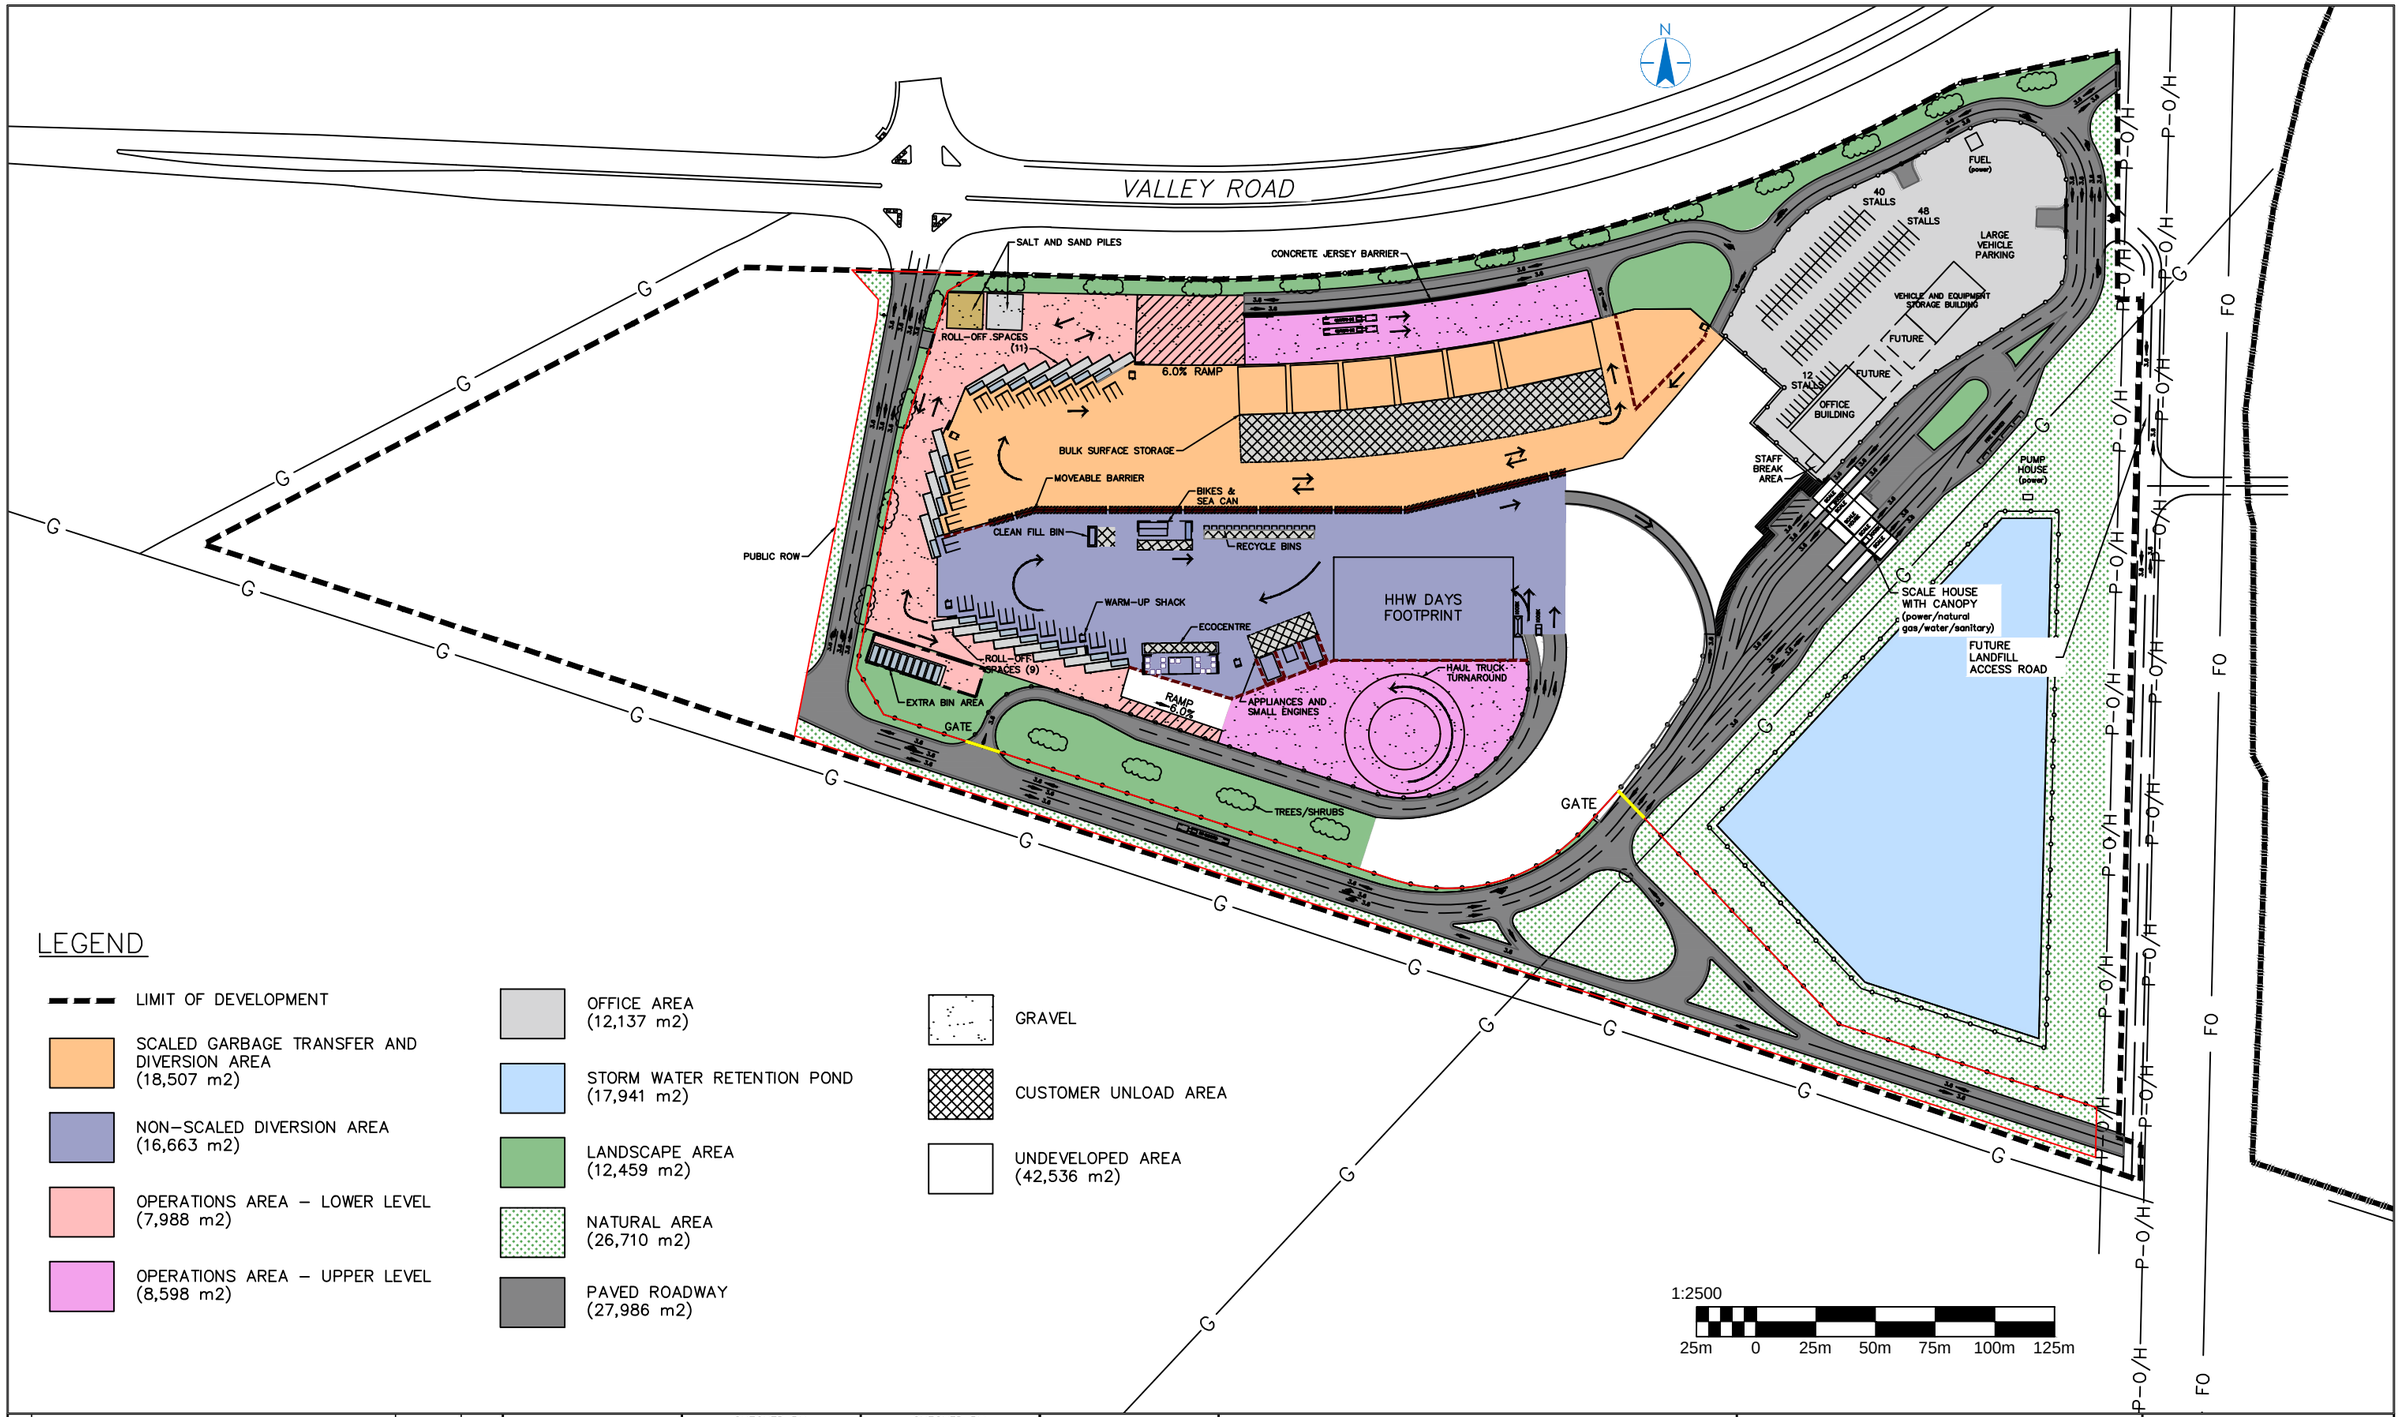

LEGEND

- LIMIT OF DEVELOPMENT
- SCALED GARBAGE TRANSFER AND DIVERSION AREA (18,507 m2)
- NON-SCALED DIVERSION AREA (16,663 m2)
- OPERATIONS AREA – LOWER LEVEL (7,988 m2)
- OPERATIONS AREA – UPPER LEVEL (8,598 m2)
- OFFICE AREA (12,137 m2)
- STORM WATER RETENTION POND (17,941 m2)
- LANDSCAPE AREA (12,459 m2)
- NATURAL AREA (26,710 m2)
- PAVED ROADWAY (27,986 m2)
- GRAVEL
- CUSTOMER UNLOAD AREA
- UNDEVELOPED AREA (42,536 m2)

X	DESCRIPTION OF PLAN/REVISION	20YY-MON-DD	XXX	
	PLAN DESCRIPTION/REVISION	DATE	BY	SEAL


CHECKED BY: _____ DATE
CHECKED BY: _____ DATE
DRAWN BY XXX DATE 20YY-MON-DD

City of Saskatoon
Transportation & Construction Department

CITY OF SASKATOON

RECOVERY PARK
CONCEPTUAL PLAN
OPTION #3
ADDITIONAL RECOVERY (SCALED & NON-SCALED)

CHIEF ENGINEER _____ DATE
SCALES : HOR. SCALE VERT. SCALE
SHEET NO. 1 OF 1
PLAN NO. XXX-XXXX-XXXr00X

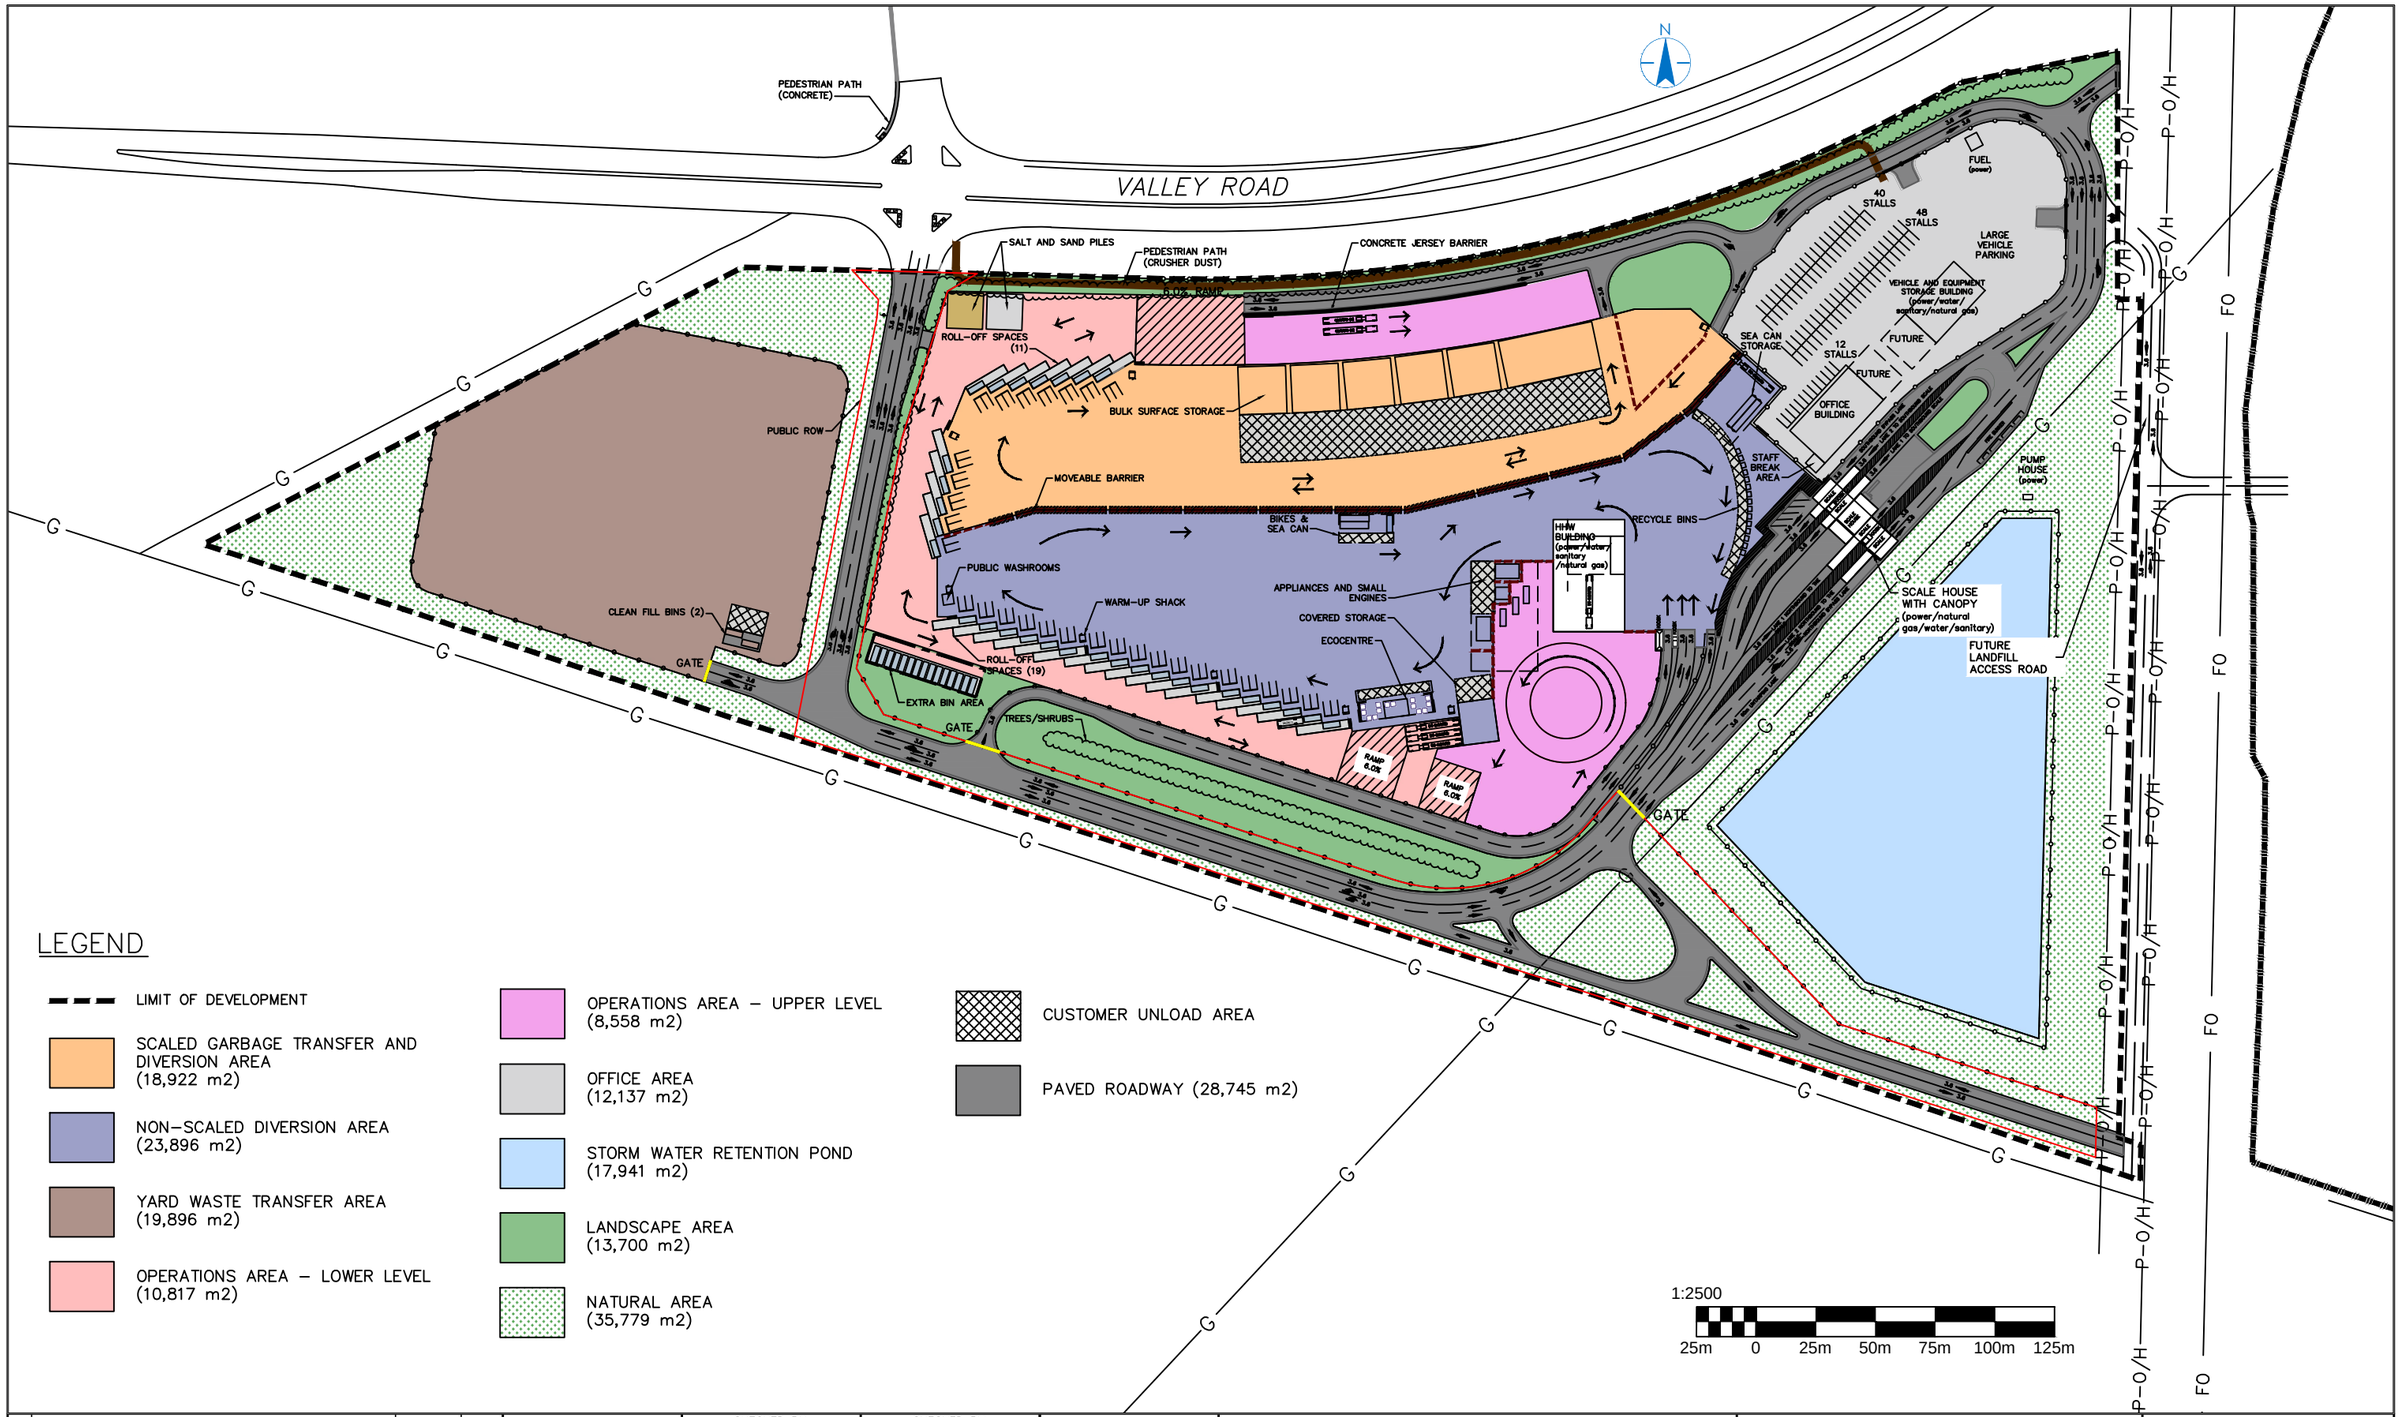

LEGEND

- LIMIT OF DEVELOPMENT
- SCALED GARBAGE TRANSFER AND DIVERSION AREA (18,922 m2)
- NON-SCALED DIVERSION AREA (23,896 m2)
- YARD WASTE TRANSFER AREA (19,896 m2)
- OPERATIONS AREA – LOWER LEVEL (10,817 m2)
- OPERATIONS AREA – UPPER LEVEL (8,558 m2)
- OFFICE AREA (12,137 m2)
- STORM WATER RETENTION POND (17,941 m2)
- LANDSCAPE AREA (13,700 m2)
- NATURAL AREA (35,779 m2)
- CUSTOMER UNLOAD AREA
- PAVED ROADWAY (28,745 m2)

1:2500

25m 0 25m 50m 75m 100m 125m

X	DESCRIPTION OF PLAN/REVISION	20YY-MON-DD	XXX	
	PLAN DESCRIPTION/REVISION	DATE	BY	SEAL

CHECKED BY: _____ DATE
CHECKED BY: _____ DATE
DRAWN BY XXX DATE 20YY-MON-DD

City of Saskatoon
Transportation & Construction Department

CITY OF SASKATOON

RECOVERY PARK
CONCEPTUAL PLAN
OPTION #4
FULL BUILD

CHIEF ENGINEER _____ DATE
SCALES : HOR. SCALE VERT. SCALE
SHEET NO. 1 OF 1
PLAN NO. XXX-XXXX-XXXr00X