# Site Plan

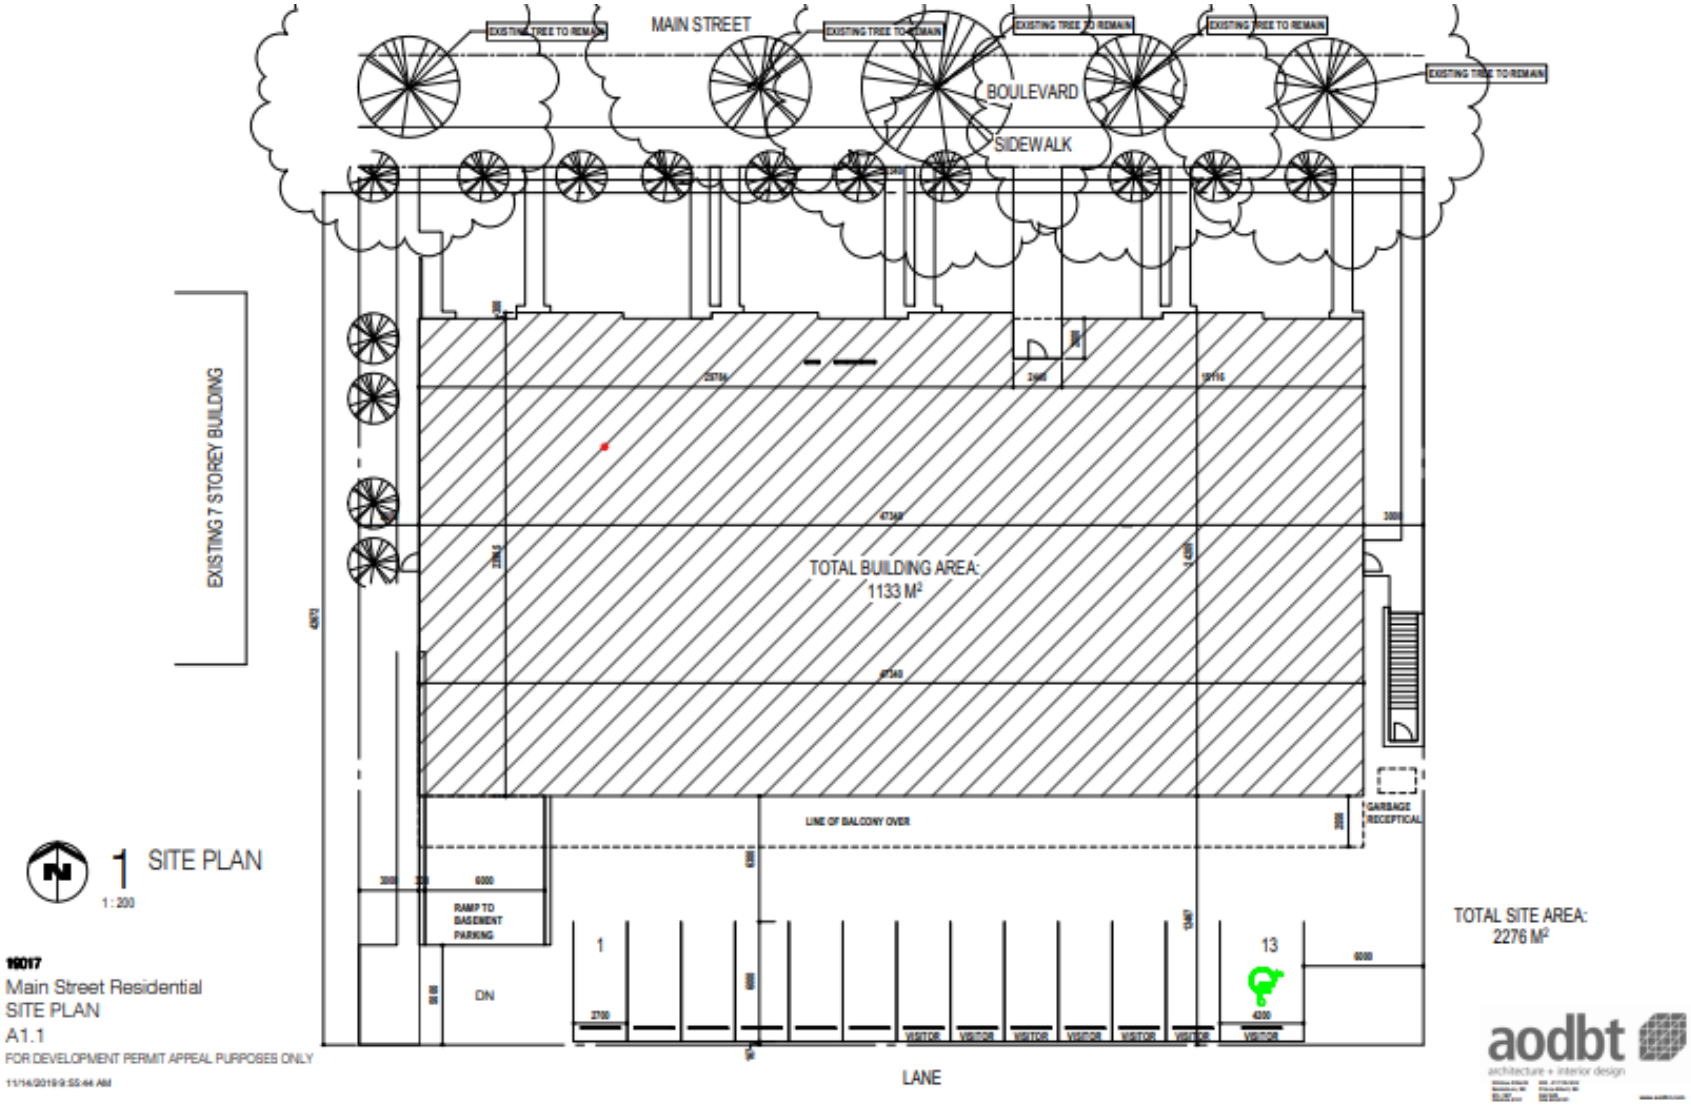
MAIN STREET
EXISTING TREE TO REMAIN
BOULEVARD
SIDEWALK
EXISTING 7 STOREY BUILDING
TOTAL BUILDING AREA:
1133 M²
LINE OF BALCONY OVER
GARBAGE RECEPTICAL
RAMP TO BASEMENT PARKING
DN
VISITOR
LANE
1 SITE PLAN
1 : 200
19017
Main Street Residential
SITE PLAN
A1.1
FOR DEVELOPMENT PERMIT APPEAL PURPOSES ONLY
TOTAL SITE AREA:
2276 M²
aodbt
architecture + interior design