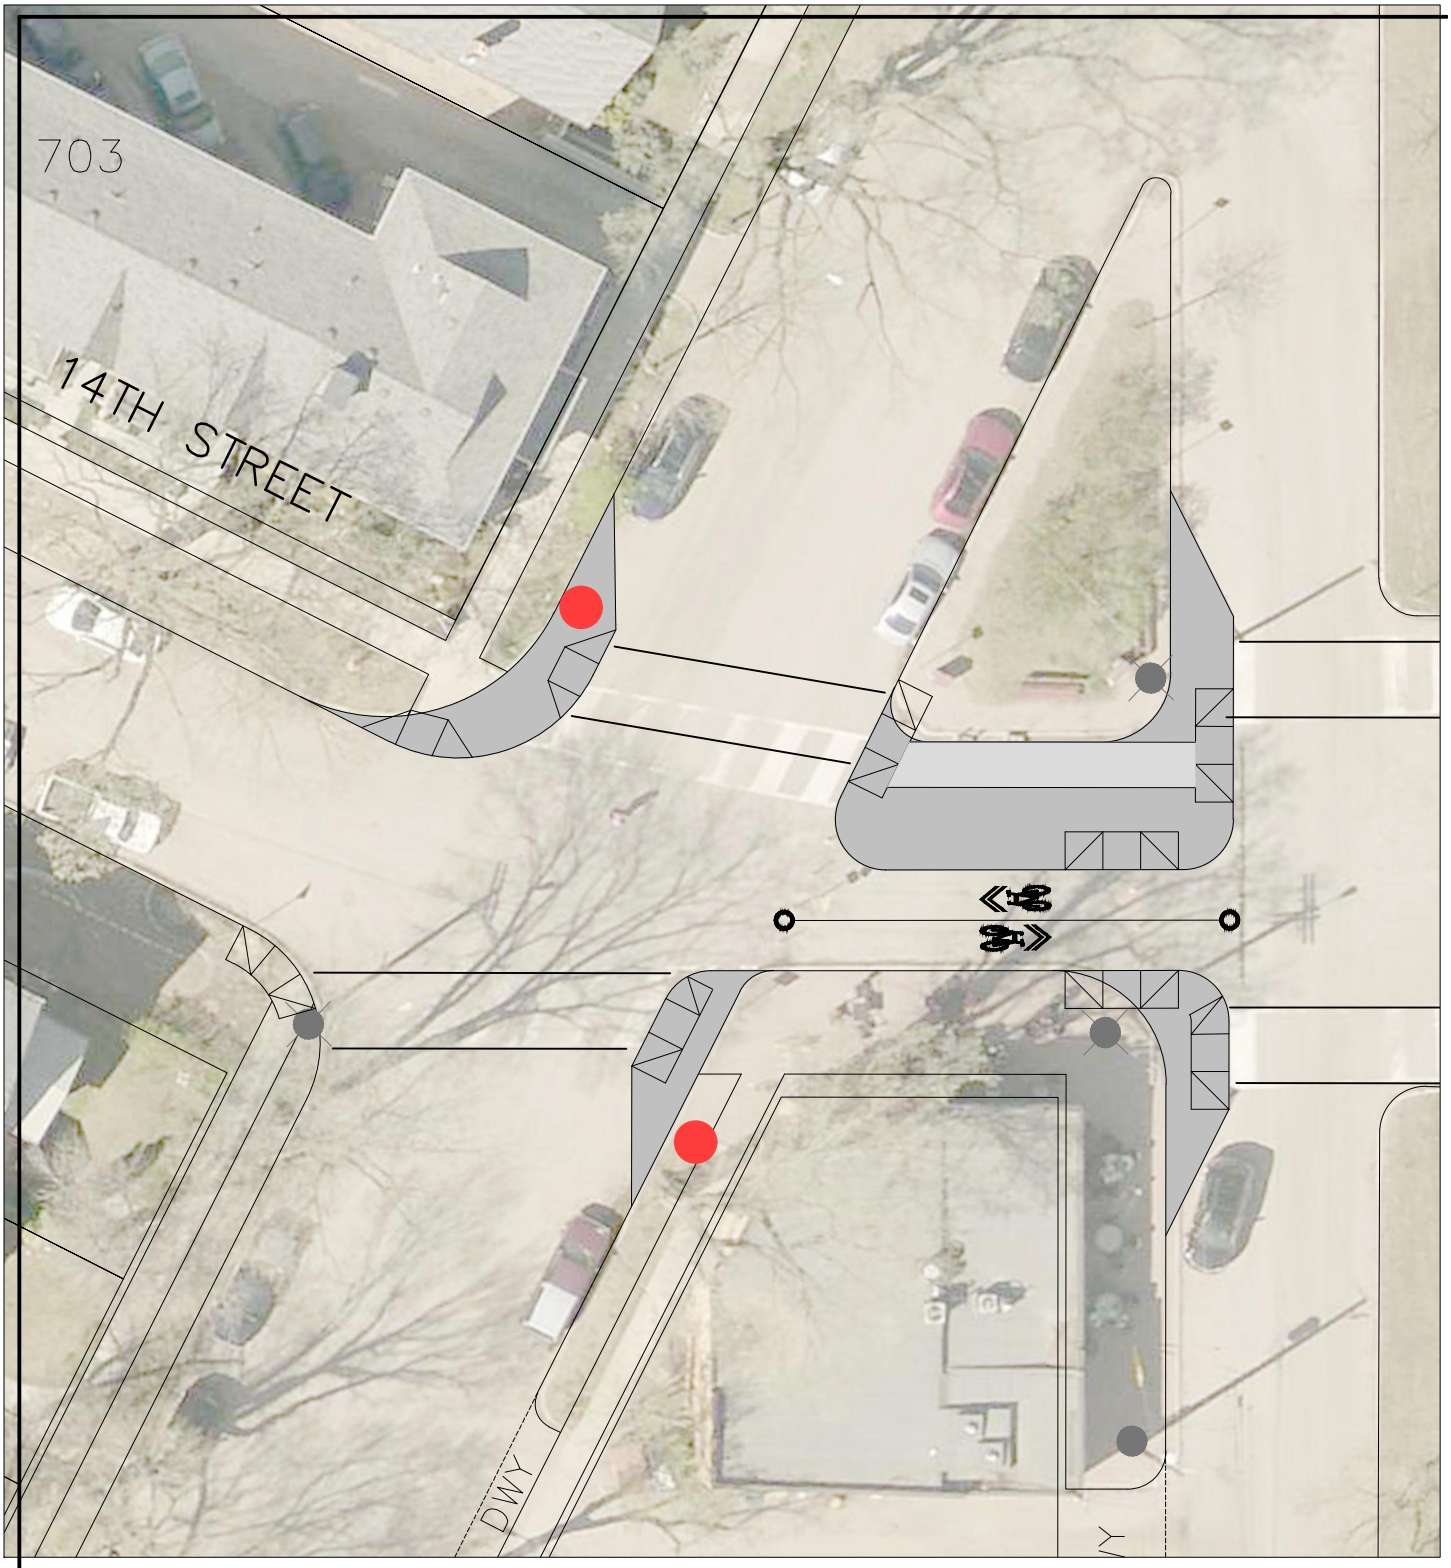

FOR DISCUSSION ONLY
JUNE 2019
DATE

YIELD SIGN
STOP SIGN
POWER POLE
BOLLARD

PLAN DESCRIPTION/REVISIONS		APPROVED
	City of Saskatoon Transportation	ENGINEER
DRAWN BY JMR DATE 2017-OCT-26 SCALE : HOR. NTS VERT.	14TH STREET PERMANENT CLOSURE BIKEWAY ON SOUTH SIDE	ENGINEER PLAN NO. PROPOSED