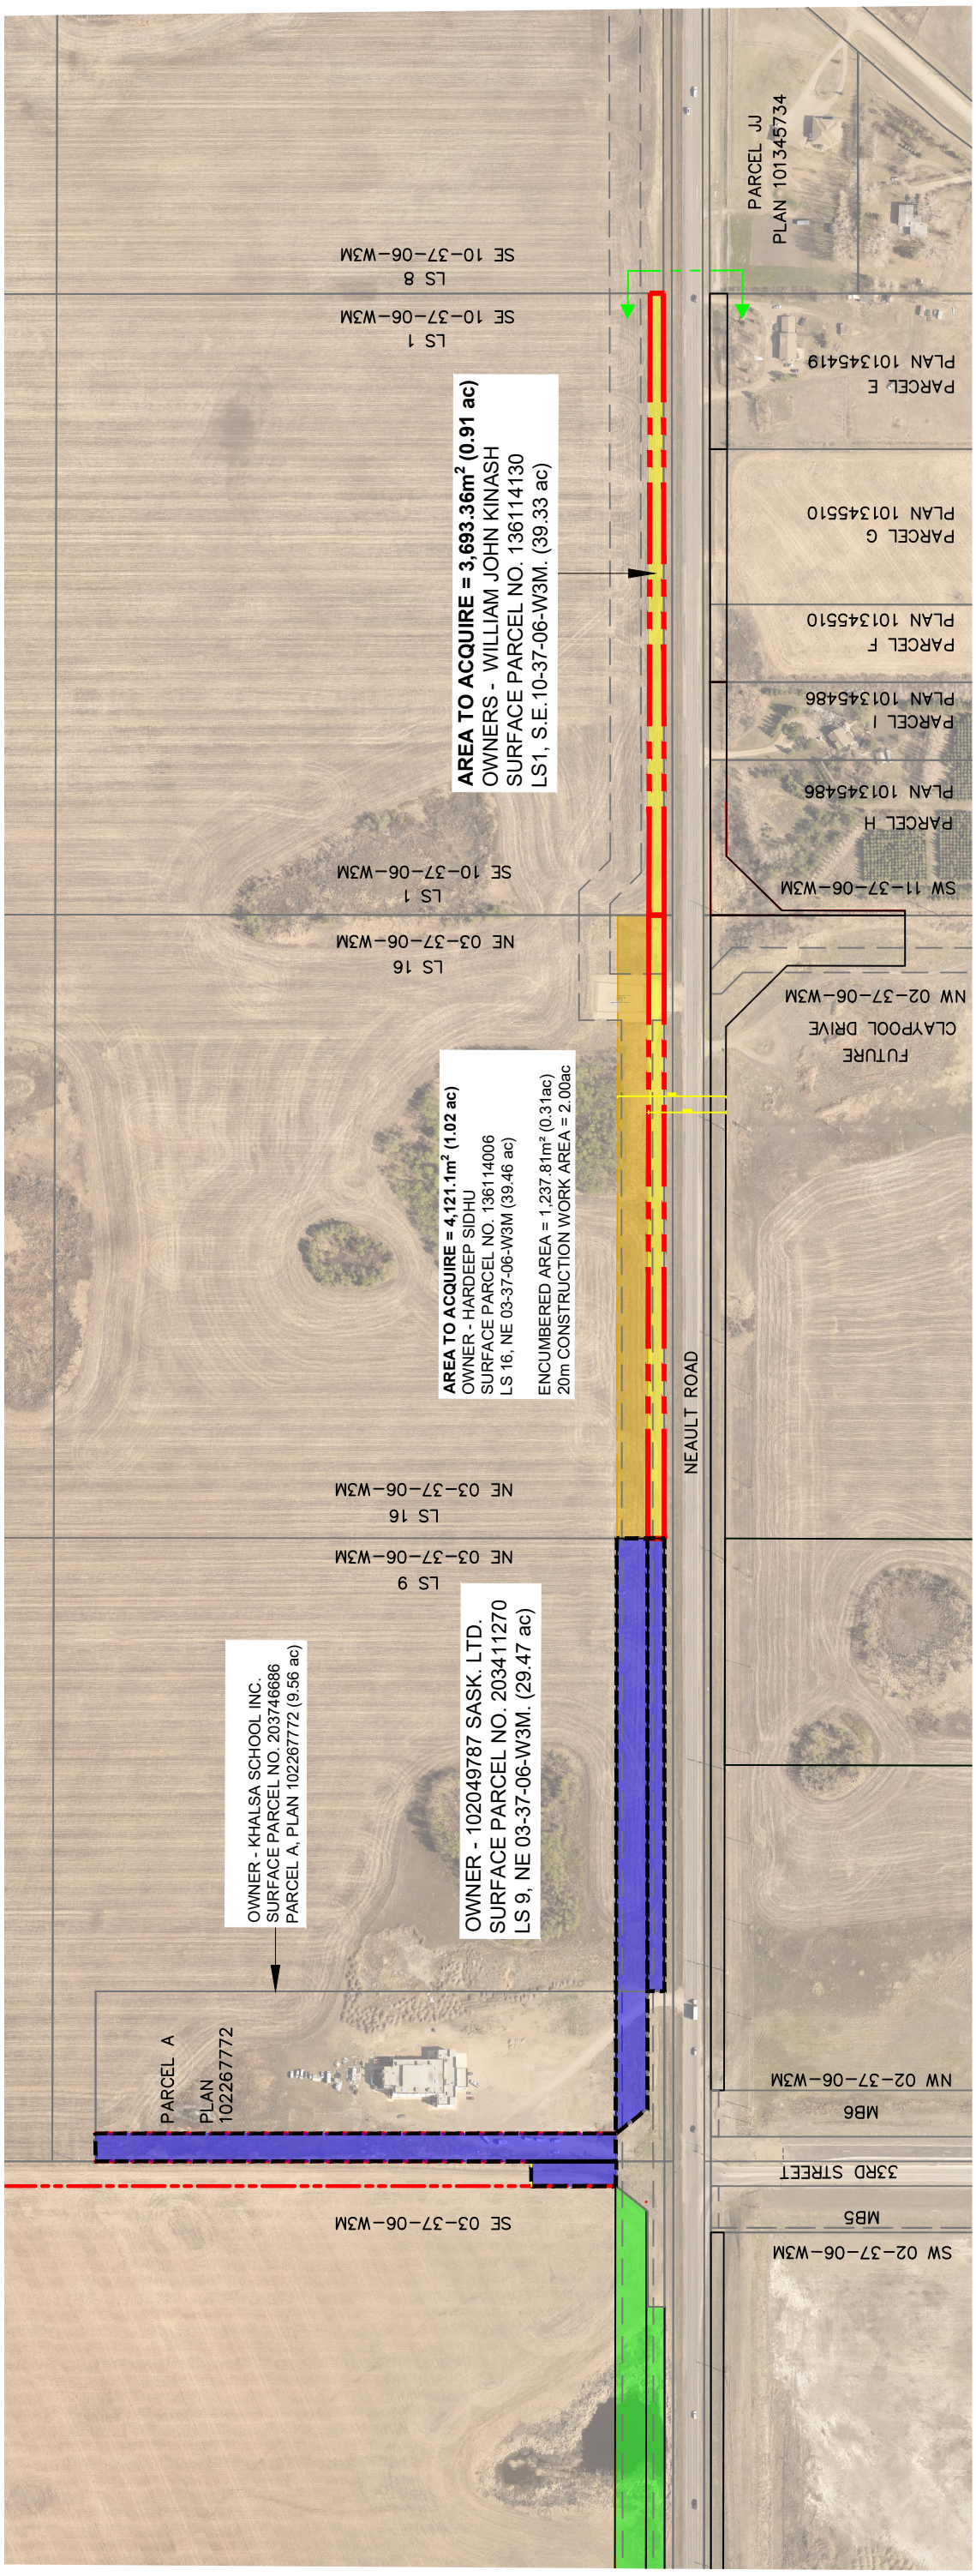

2019 NEAULT ROAD PWM SERVICING

PROPOSED PROPERTY ACQUISITION
NEAULT ROAD
NORTH OF 33RD STREET

ENGINEERING MANAGER
SCALES: HOR. NTS VERT.
DATE
SHEET NO. PLAN NO.

City of Saskatoon
Transportation and Construction Division

CHECKED BY: SIGNATURE NAME DATE
CHECKED BY: SIGNATURE NAME DATE

DRAWN BY AMR DATE 2022-MAR-2 DWG. STDS CHECKED BY DATE

BY	DATE
AMR	2022-MAR-2

1 LAND OWNER INFORMATION AND AREAS

PLAN DESCRIPTION/REVISION

SEAL