Concept A

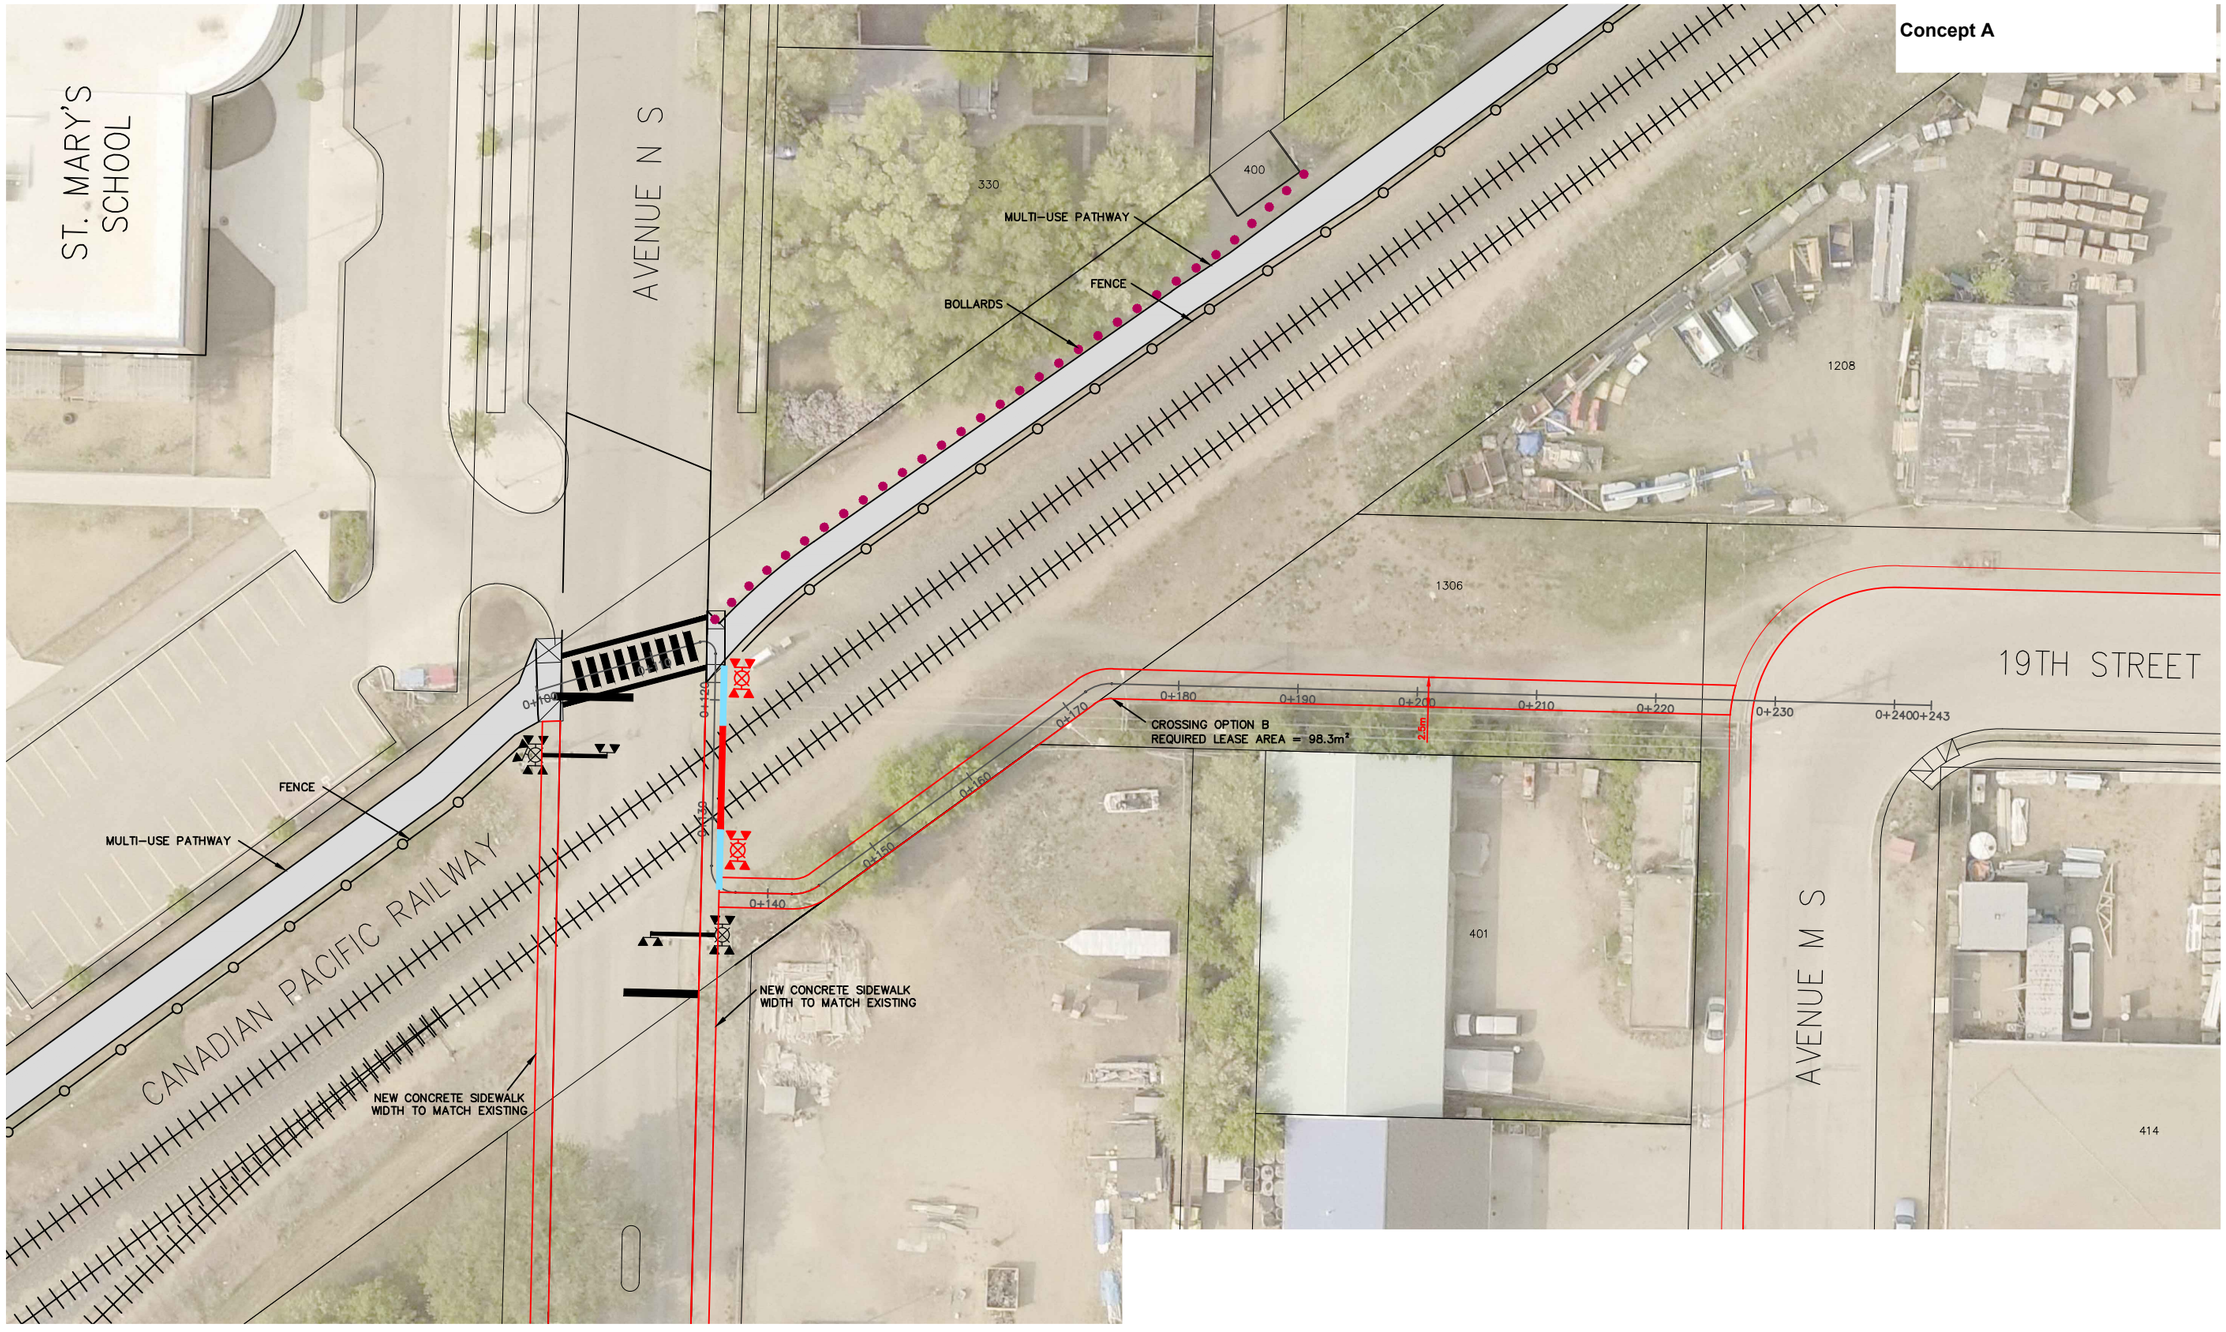

PLAN DESCRIPTION/REVISION	DATE	BY

SEAL

CHECKED BY: _____ DATE _____

CHECKED BY: _____ DATE _____

DRAWN BY SJK DATE 2021-SEP-22

City of Saskatoon Transportation

SIGNING & PAVEMENT MARKINGS

AVENUE N/19TH STREET

PROPOSED RAIL CROSSINGS

OPTION A

ENGINEER _____ DATE _____

SCALES : HOR. 1:500 VERT. 1:500

SHEET NO. 1 OF 2

PLAN NO. 249-0104-100r001

Concept B

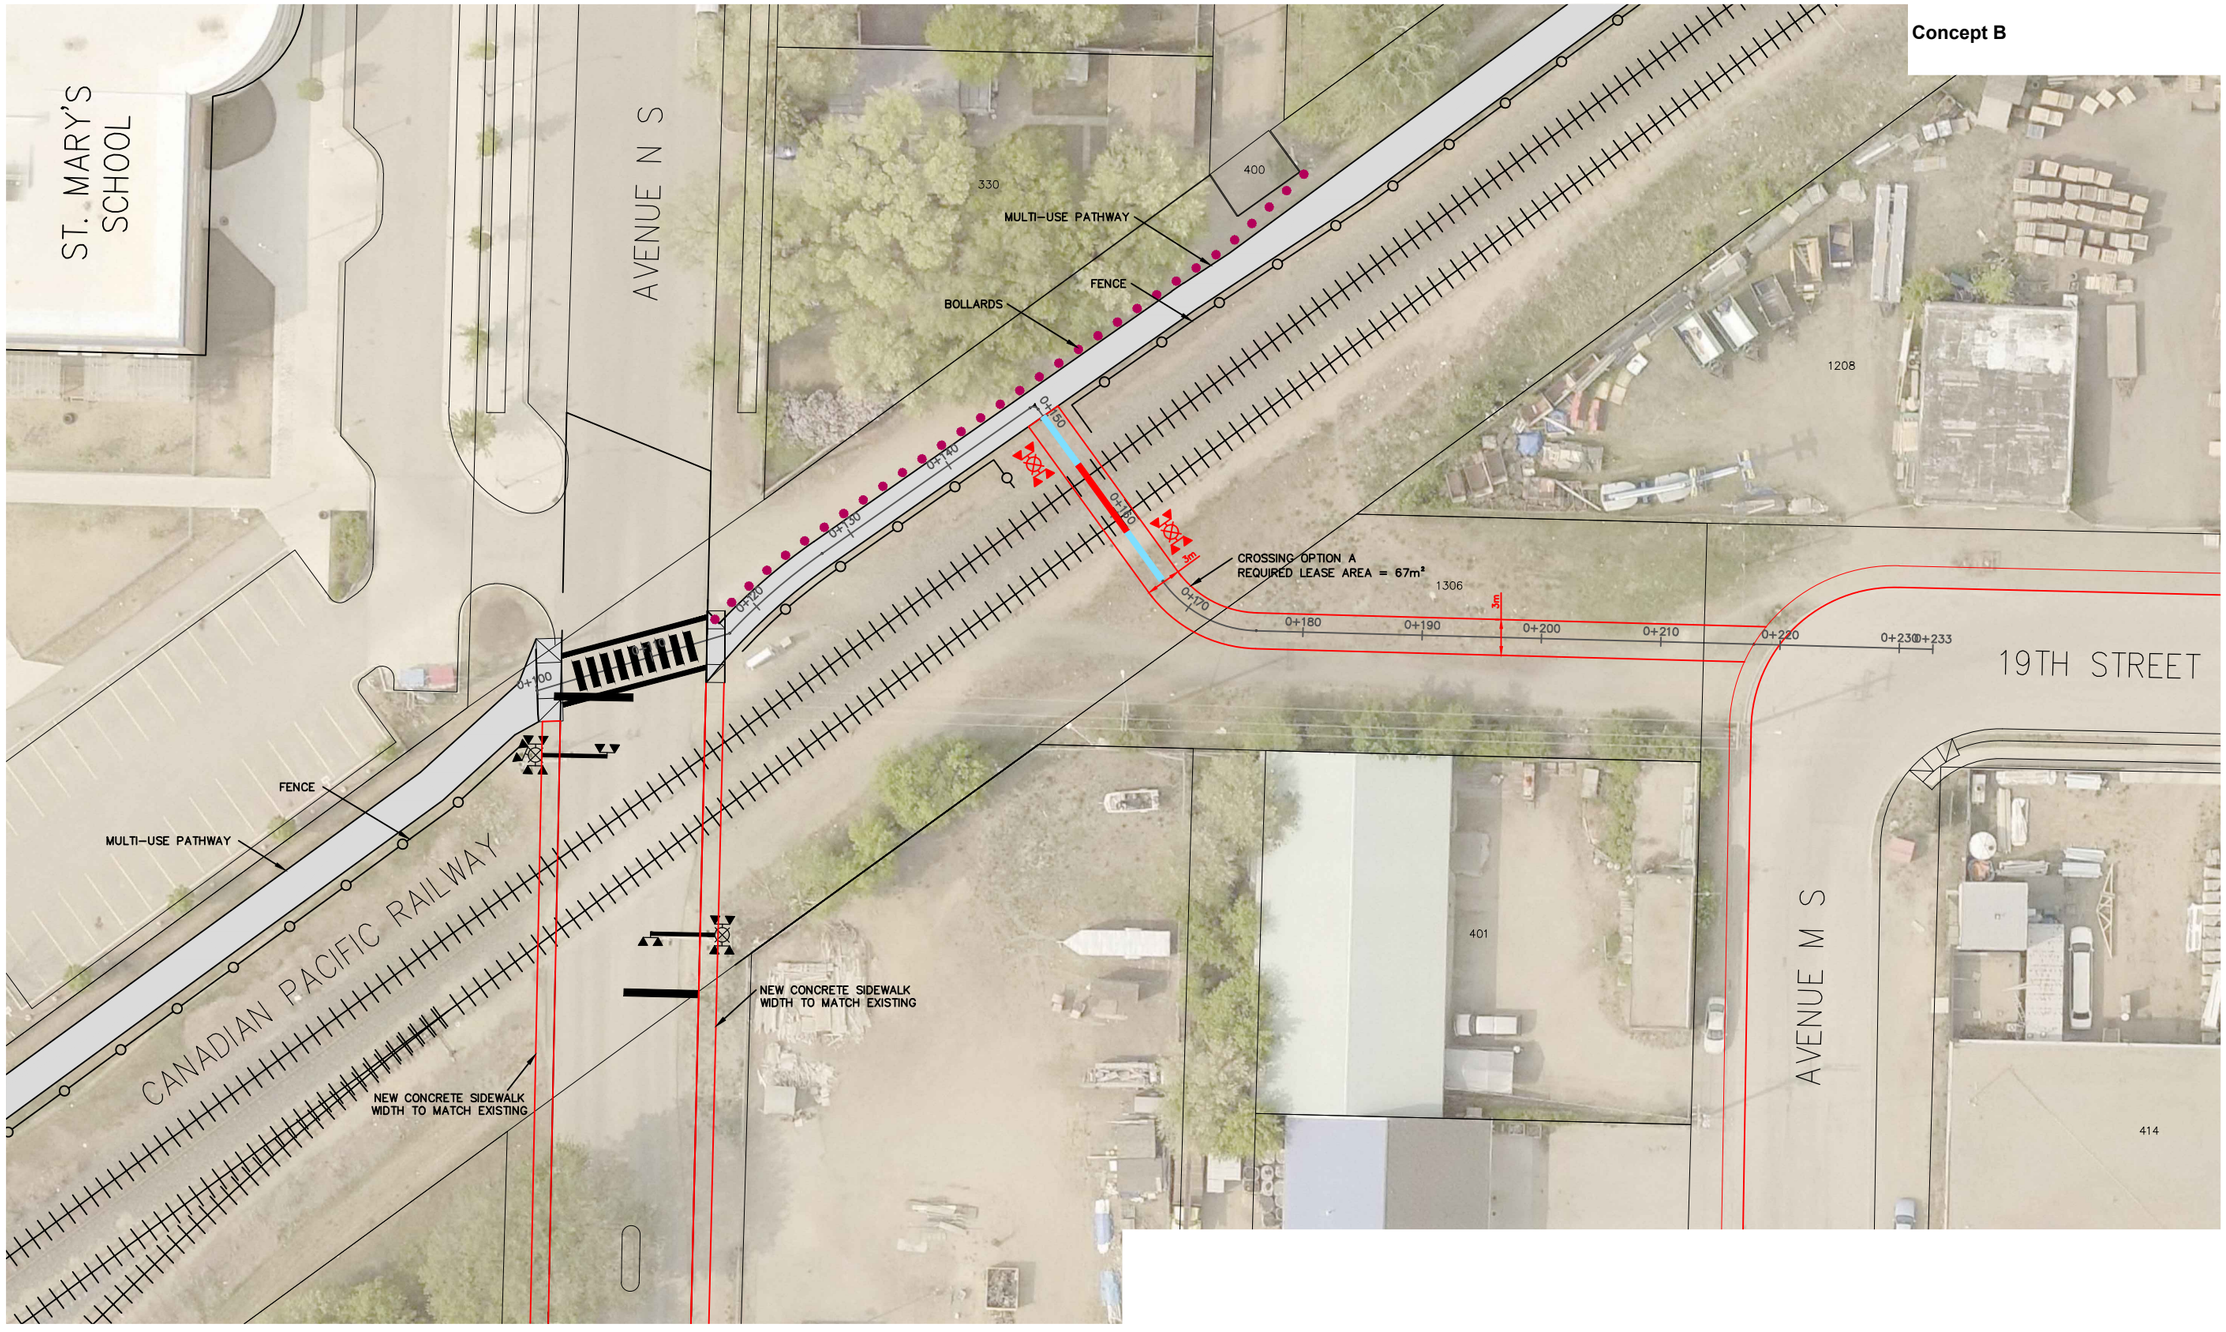

PLAN DESCRIPTION/REVISION	DATE	BY

SEAL

CHECKED BY: _____ DATE _____

CHECKED BY: _____ DATE _____

DRAWN BY SJK DATE 2021-SEP-22

City of Saskatoon
Transportation

SIGNING & PAVEMENT MARKINGS

AVENUE N/19TH STREET
PROPOSED RAIL CROSSINGS
OPTION B

ENGINEER _____ DATE _____

SCALES :
HOR. 1:500
VERT. 1:500

SHEET NO. 1 OF 2

PLAN NO. 249-0104-100r001