TREE

Recommended Option

Appendix 5

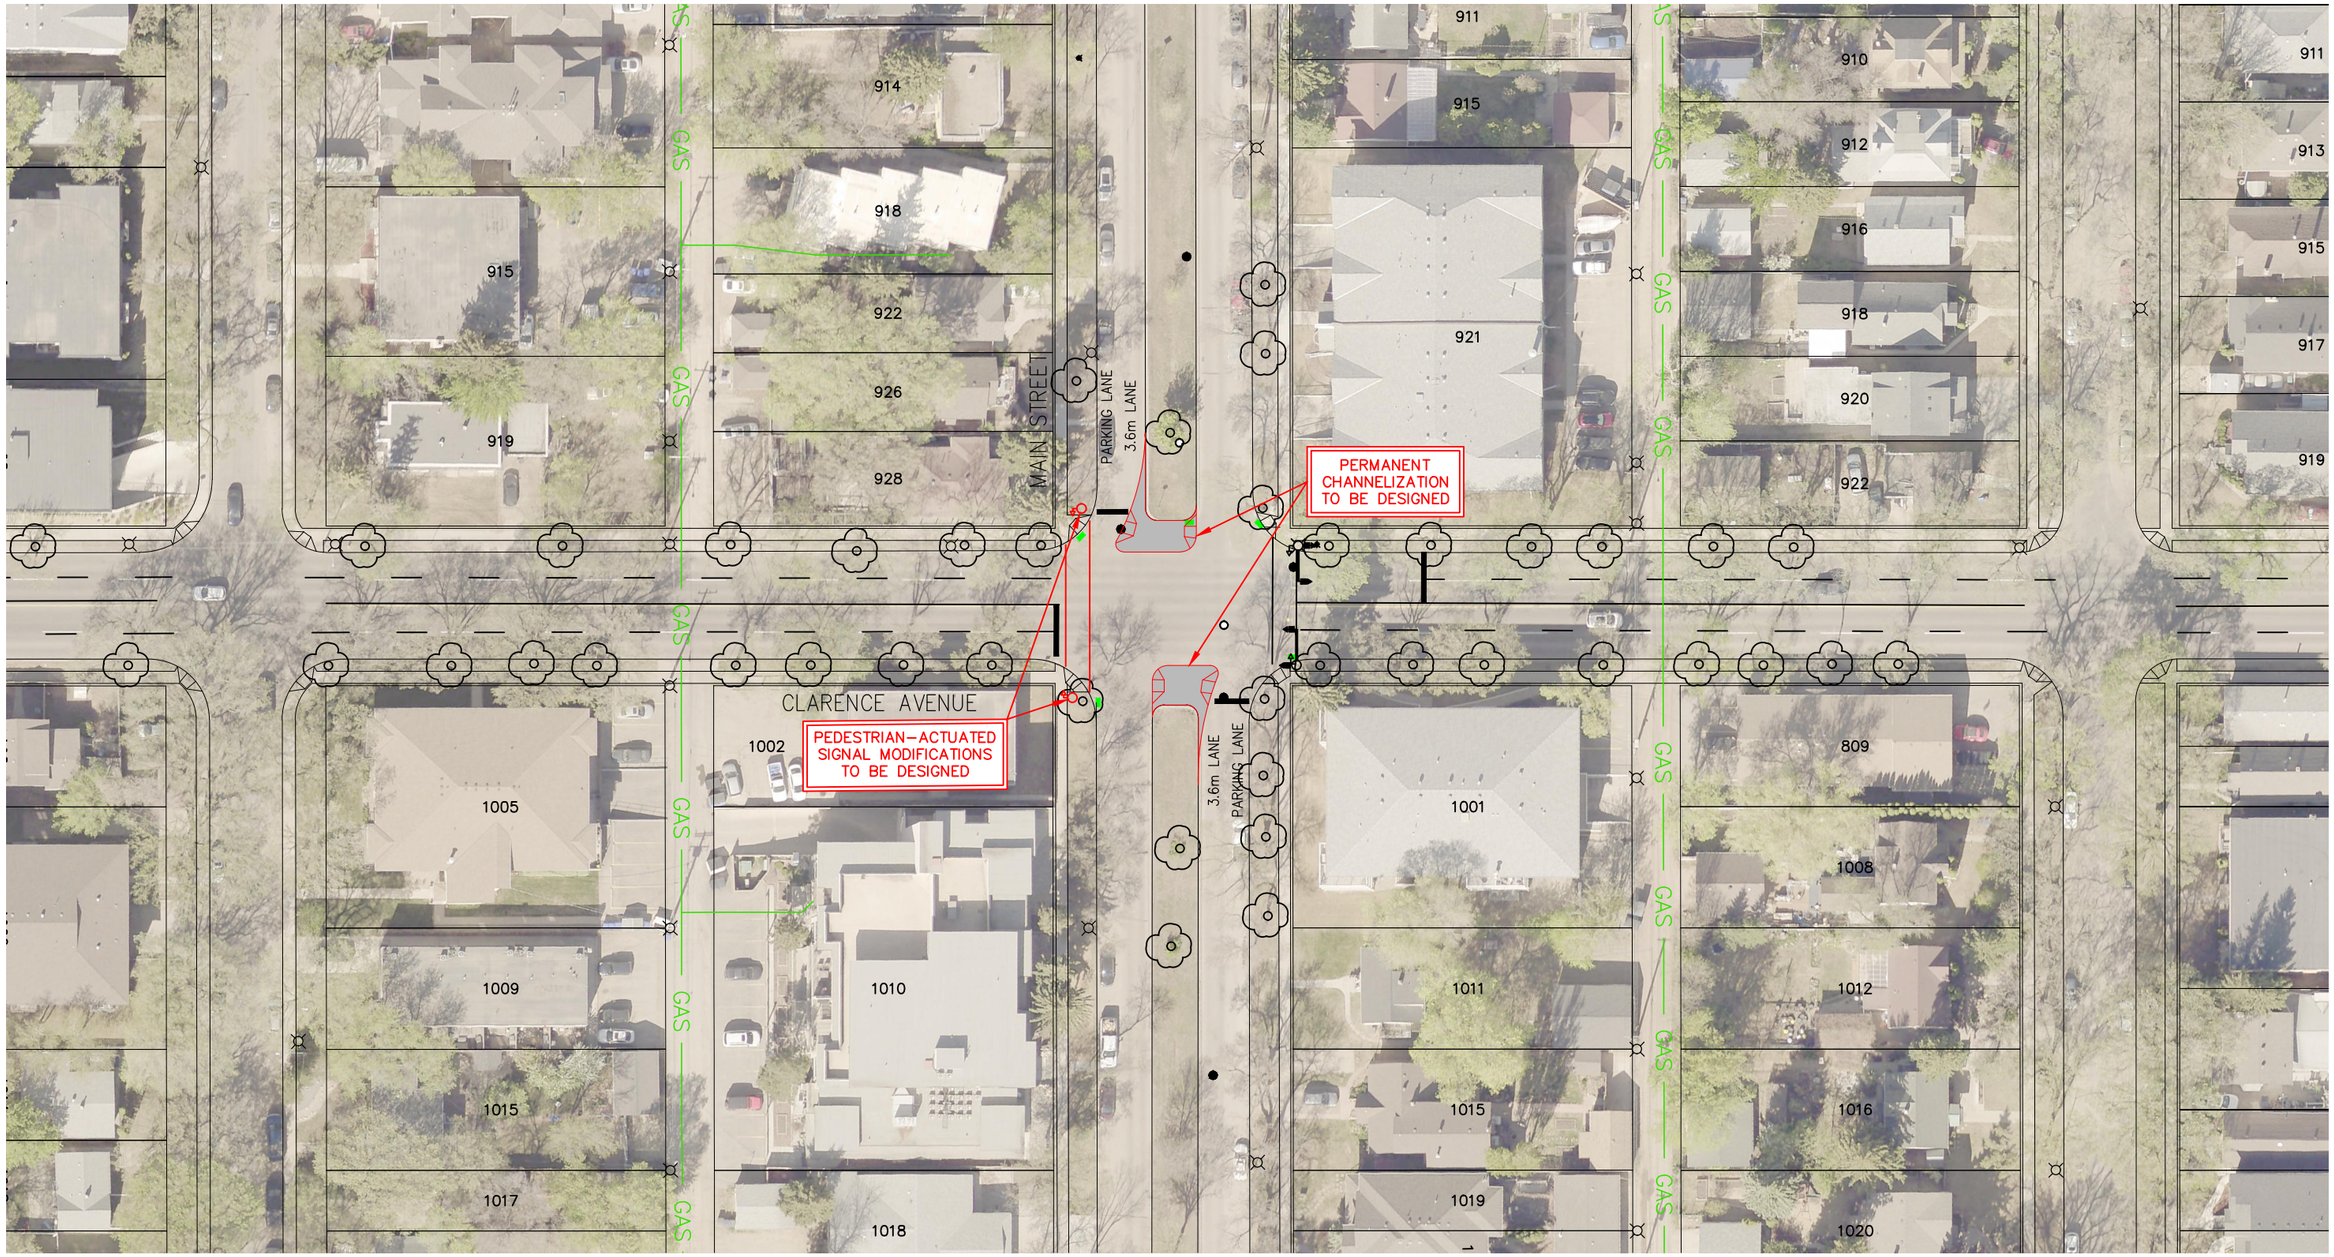

PLAN DESCRIPTION/REVISION	DATE	BY	SEAL

CHECKED BY: _____ DATE

CHECKED BY: _____ DATE

DRAWN BY SJK DATE 2022–OCT–27

City of Saskatoon Transportation

CLARENCE AVENUE & MAIN STREET

RECOMMENDED OPTION

ENGINEER _____ DATE

SCALES : HOR. 1: 750 VERT.

SHEET NO. 1 OF 1

PLAN NO.