Site Plan – 301 Queen Street

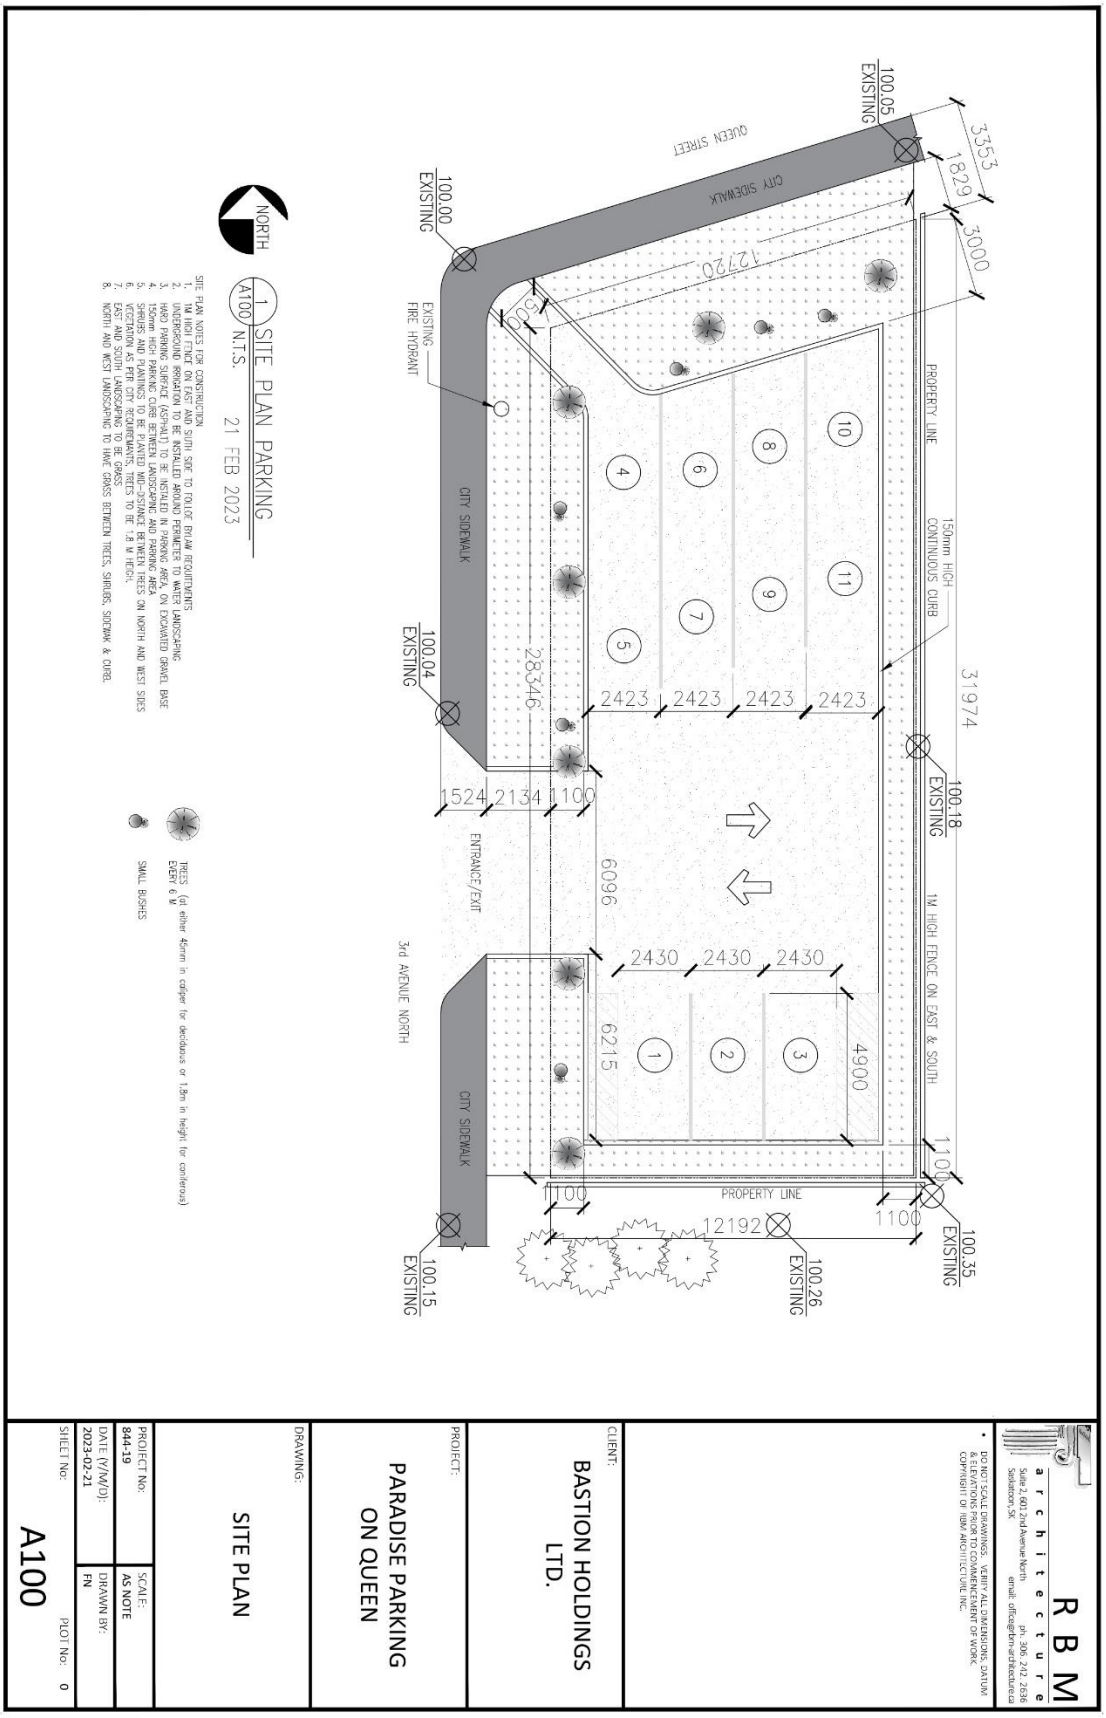

R B M architecture
Suite 2, 801 2nd Avenue North
Saskatoon, SK
ph. 306. 242. 2636
email: office@rbm-architecture.ca

- DO NOT SCALE DRAWINGS. VERIFY ALL DIMENSIONS, DATUM & ELEVATIONS PRIOR TO COMMENCEMENT OF WORK.

COPYRIGHT OF RBM ARCHITECTURE INC.

CLIENT:
BASTION HOLDINGS LTD.

PROJECT:
PARADISE PARKING ON QUEEN

DRAWING:
SITE PLAN

PROJECT No: 844-19	SCALE: AS NOTE
DATE (Y/M/D): 2023-02-21	DRAWN BY: FN
SHEET No: A100	PLOT No: 0