APPENDIX 2
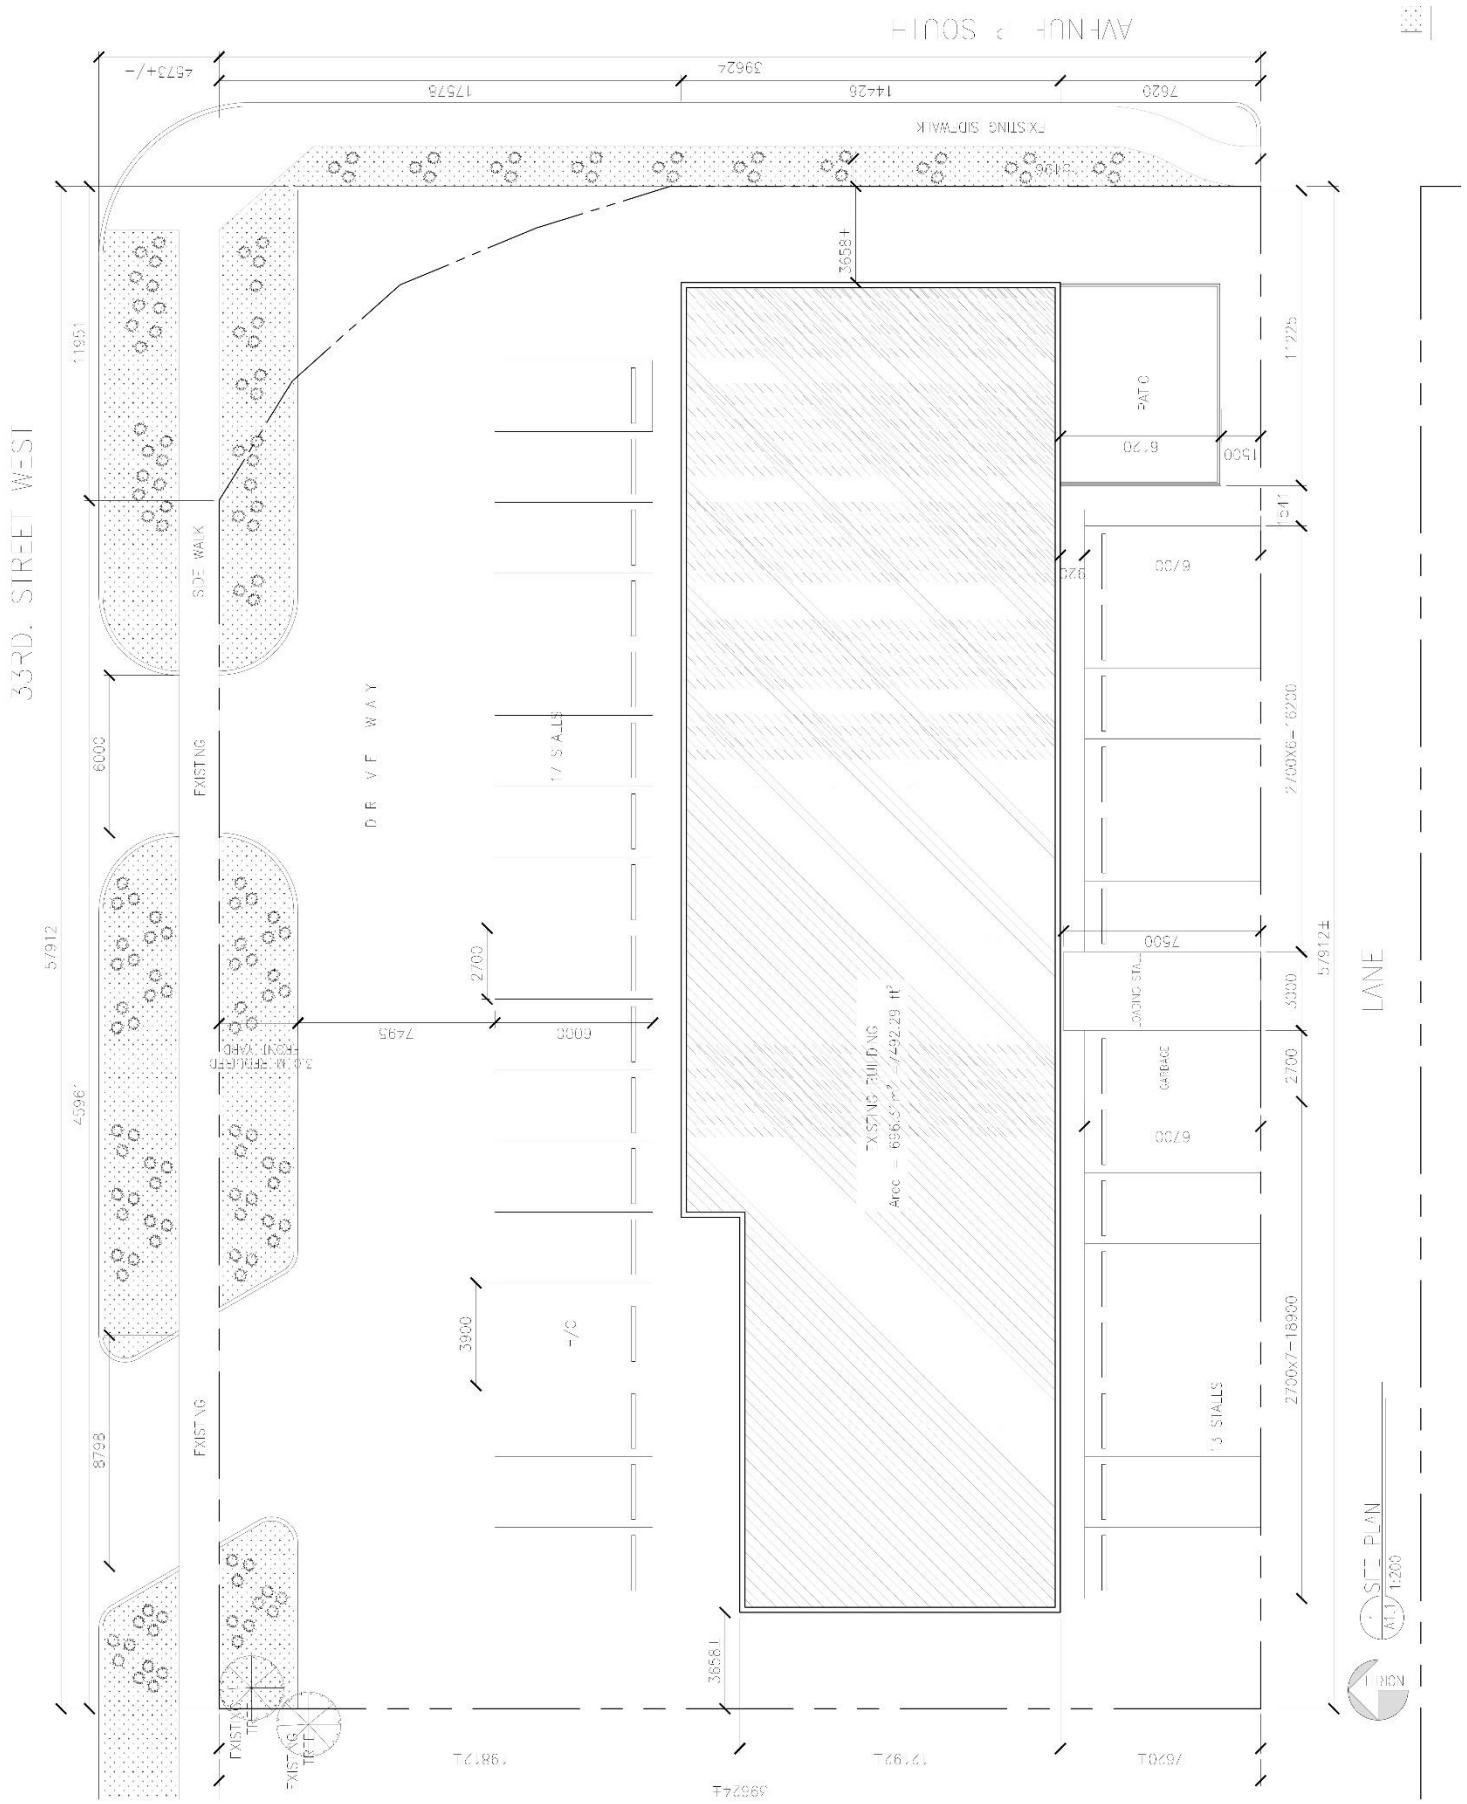
Site Plan - 1605 33rd Street West