Appendix 4
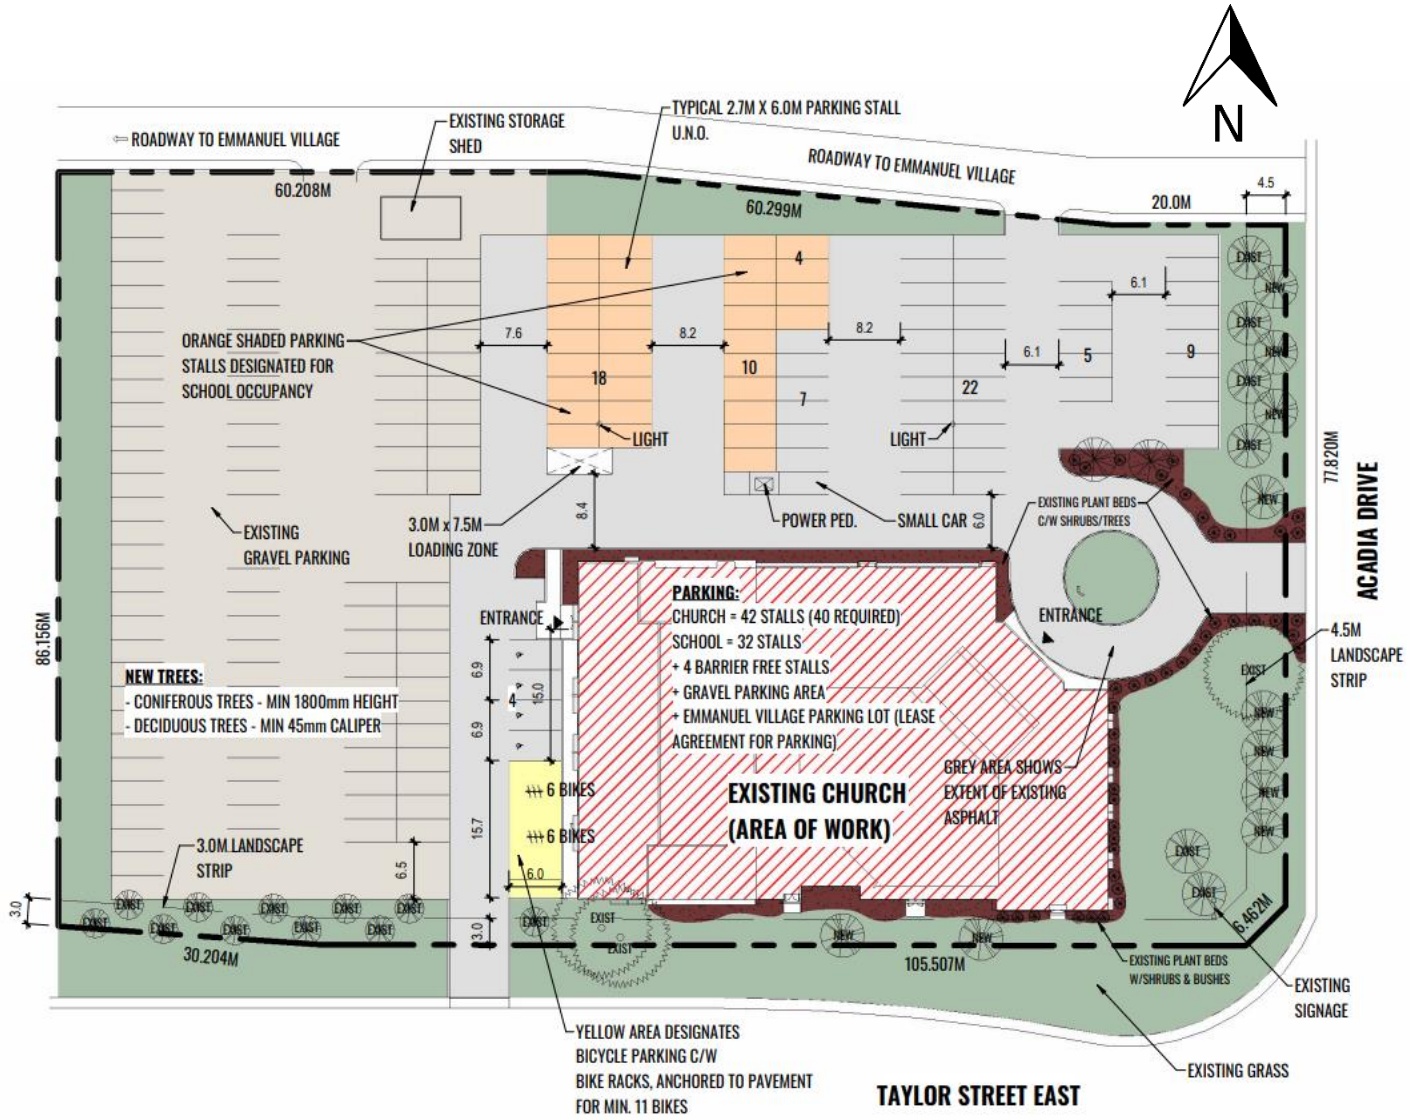
Site Plan – 1636 Acadia Drive