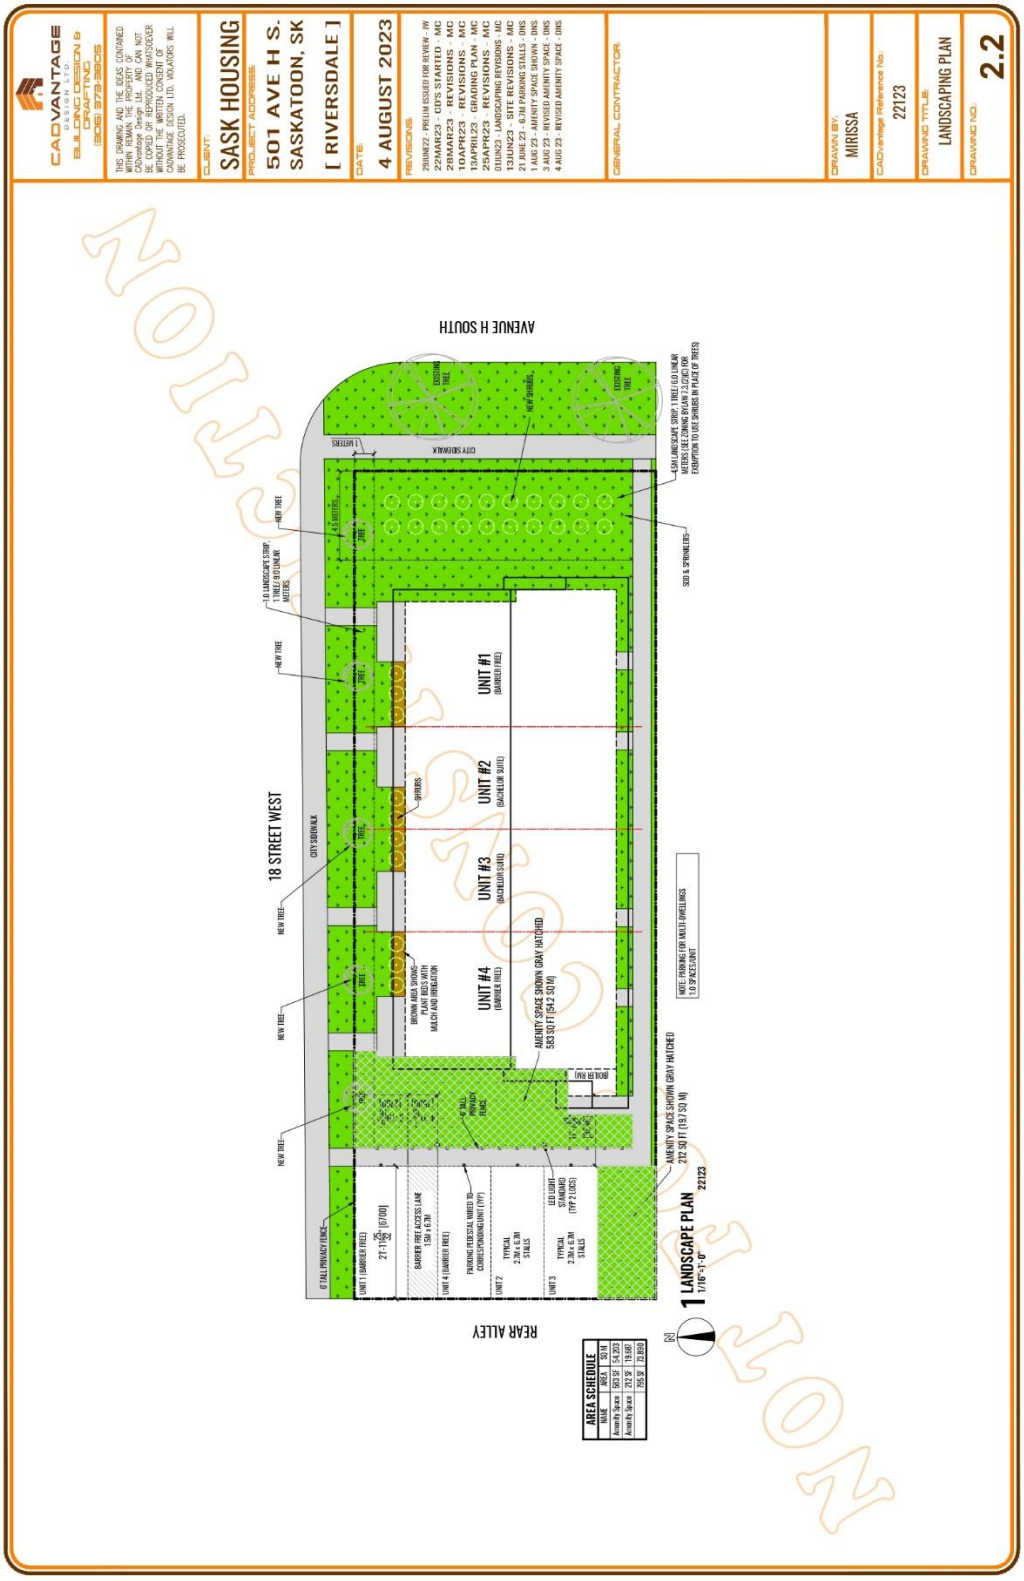Site Plan – 501 Avenue H South