Appendix 5
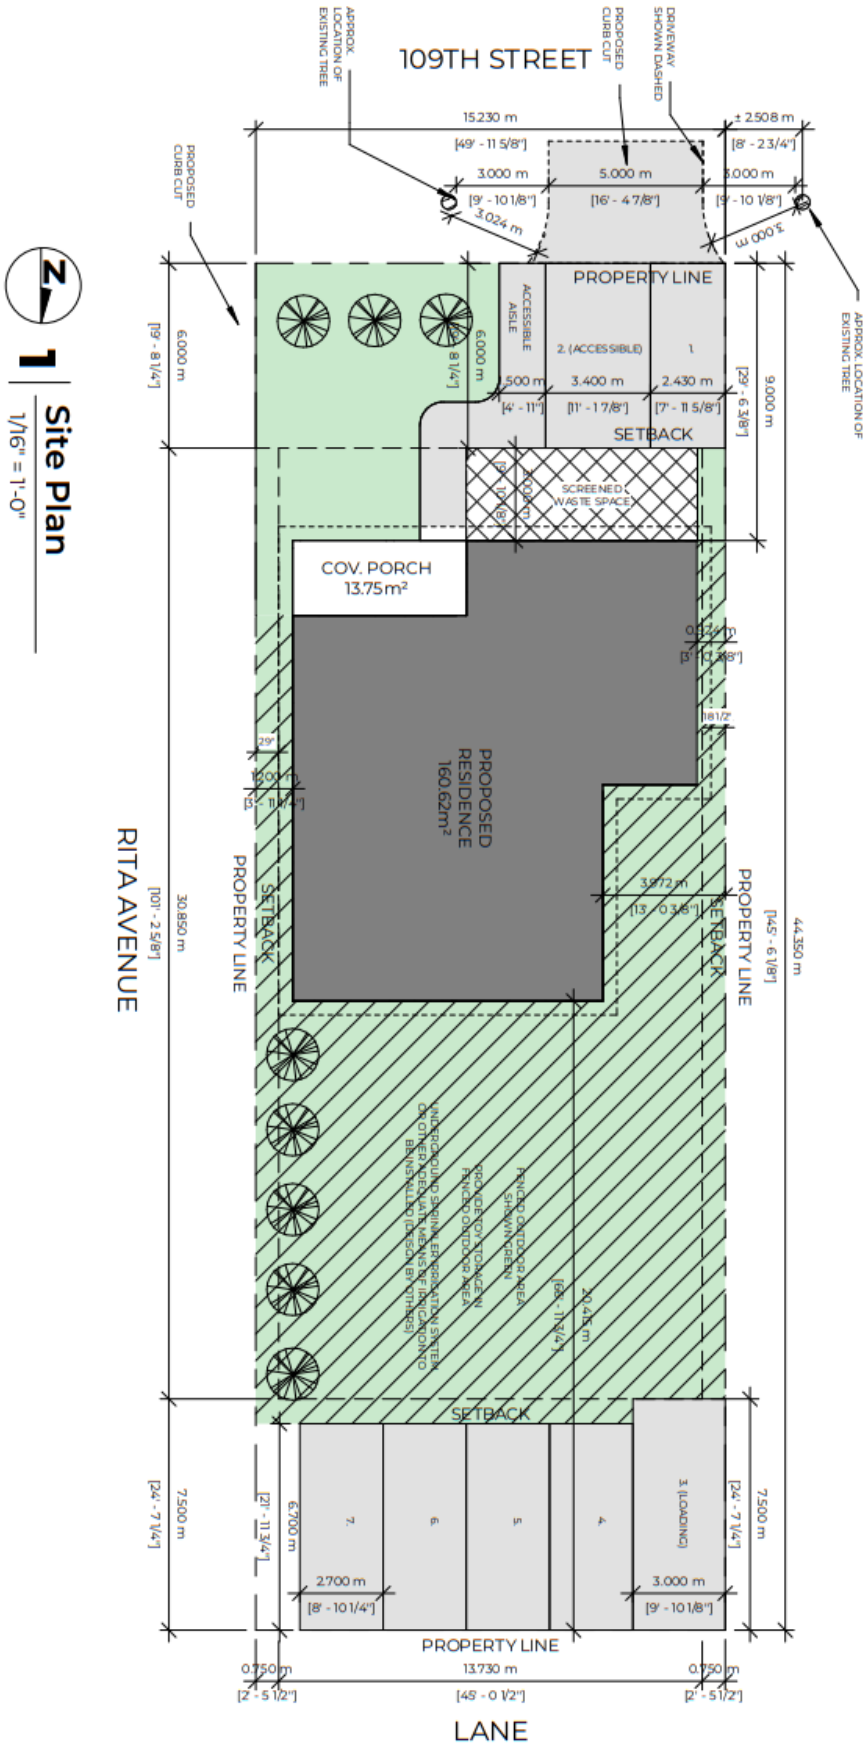
Site Plan – 300 109th Street West